




s east

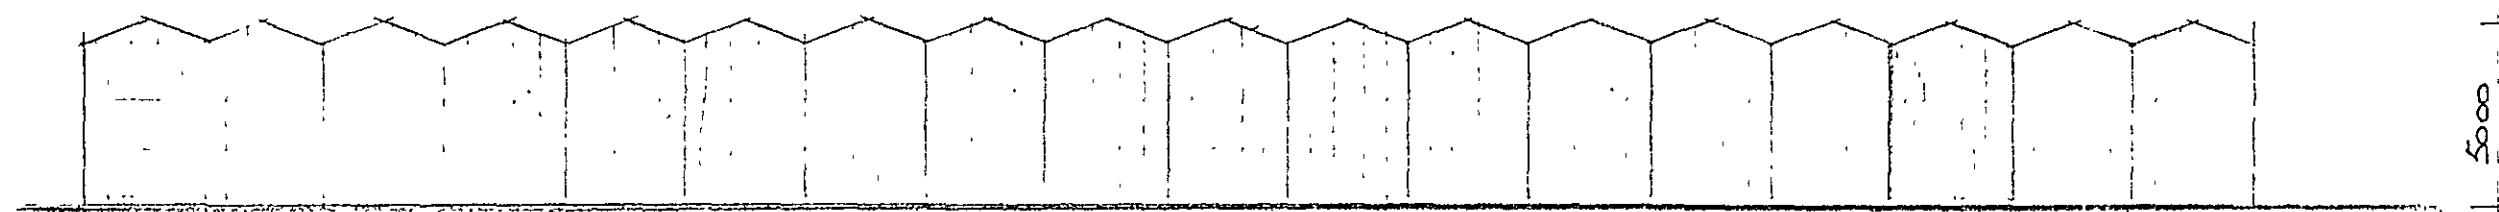

s west

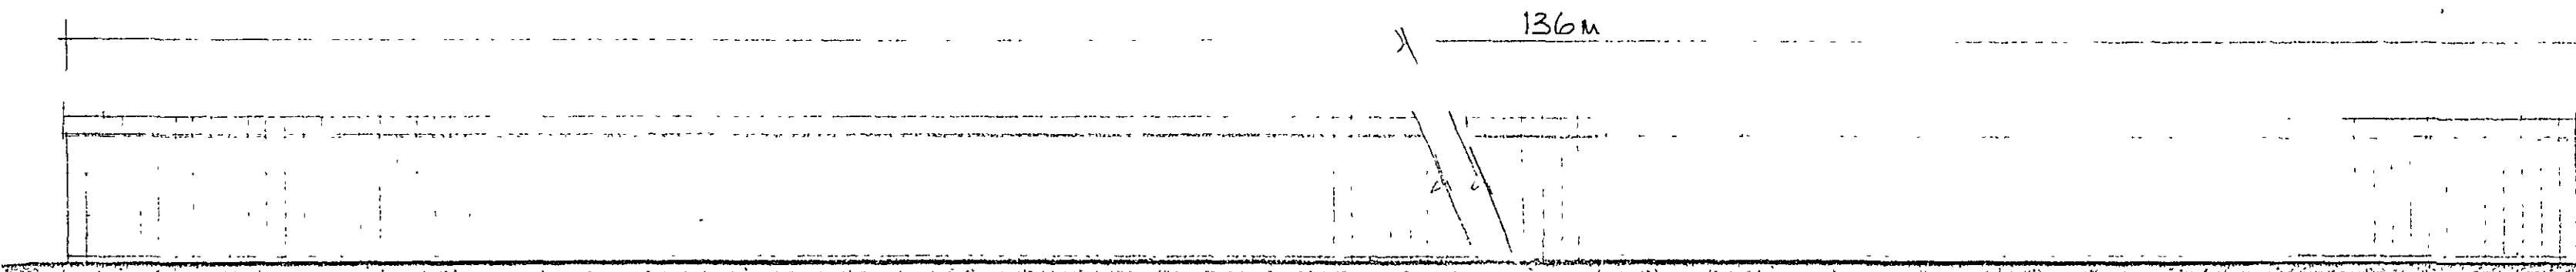

n west

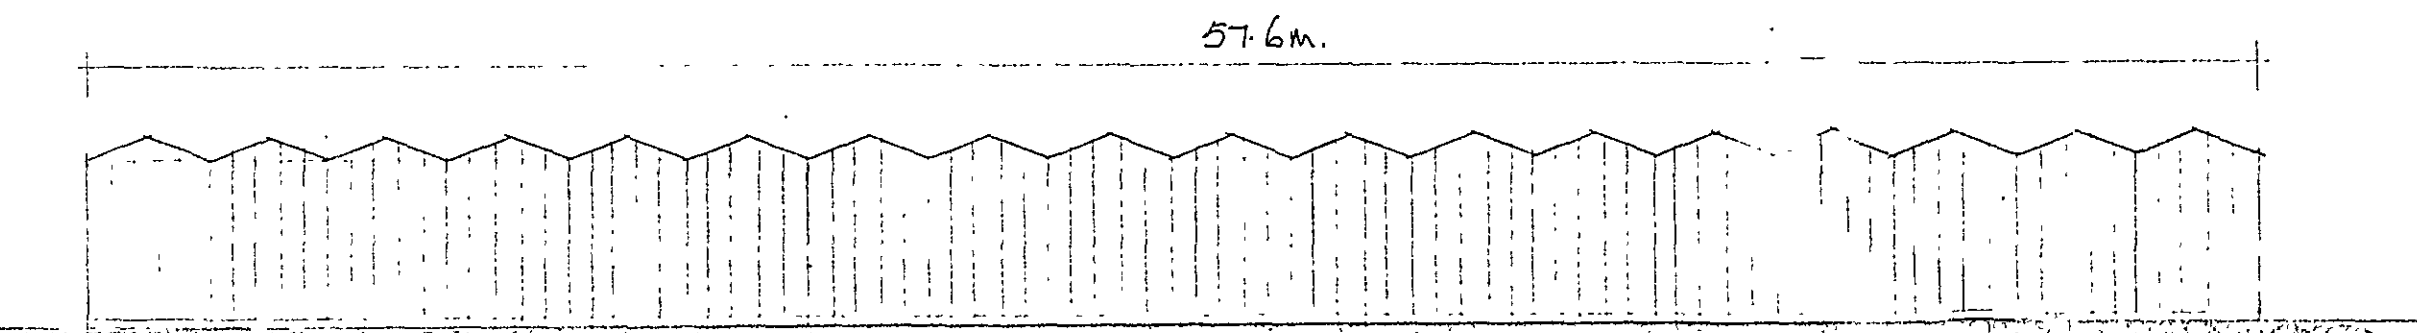

n east

EAST MIDLANDS
DESIGN ASSOC.

Architectural Consultants

Willow Lodge
Horseshoe Road
Spalding
Lincs
PE11 3JA

Tel/fax :- 01775 767968
E-mail :- willowlodge@zoom.co.uk
Mobile phone :- 07710 815044

Client

LAMAS FLOWERS

Project

PROPOSED GLASSHOUSE AT
HEADGATE LANE
PINCHBECK
SPALDING, Lincs

Drawing

ELEVATIONS OF GLASSHOUSE

Scale 1:200

Date Oct 07

Dwg No:

Drawn AL

Rev.

07/16/01

