

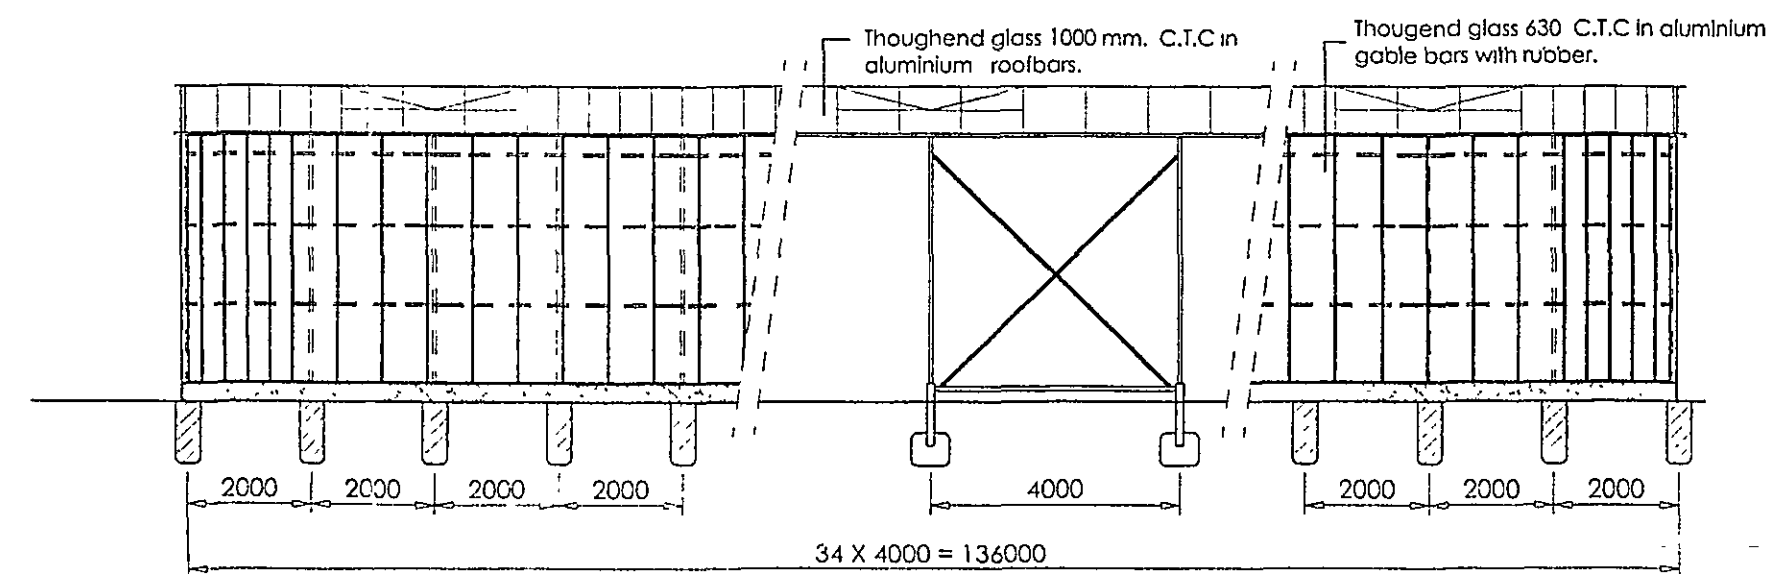
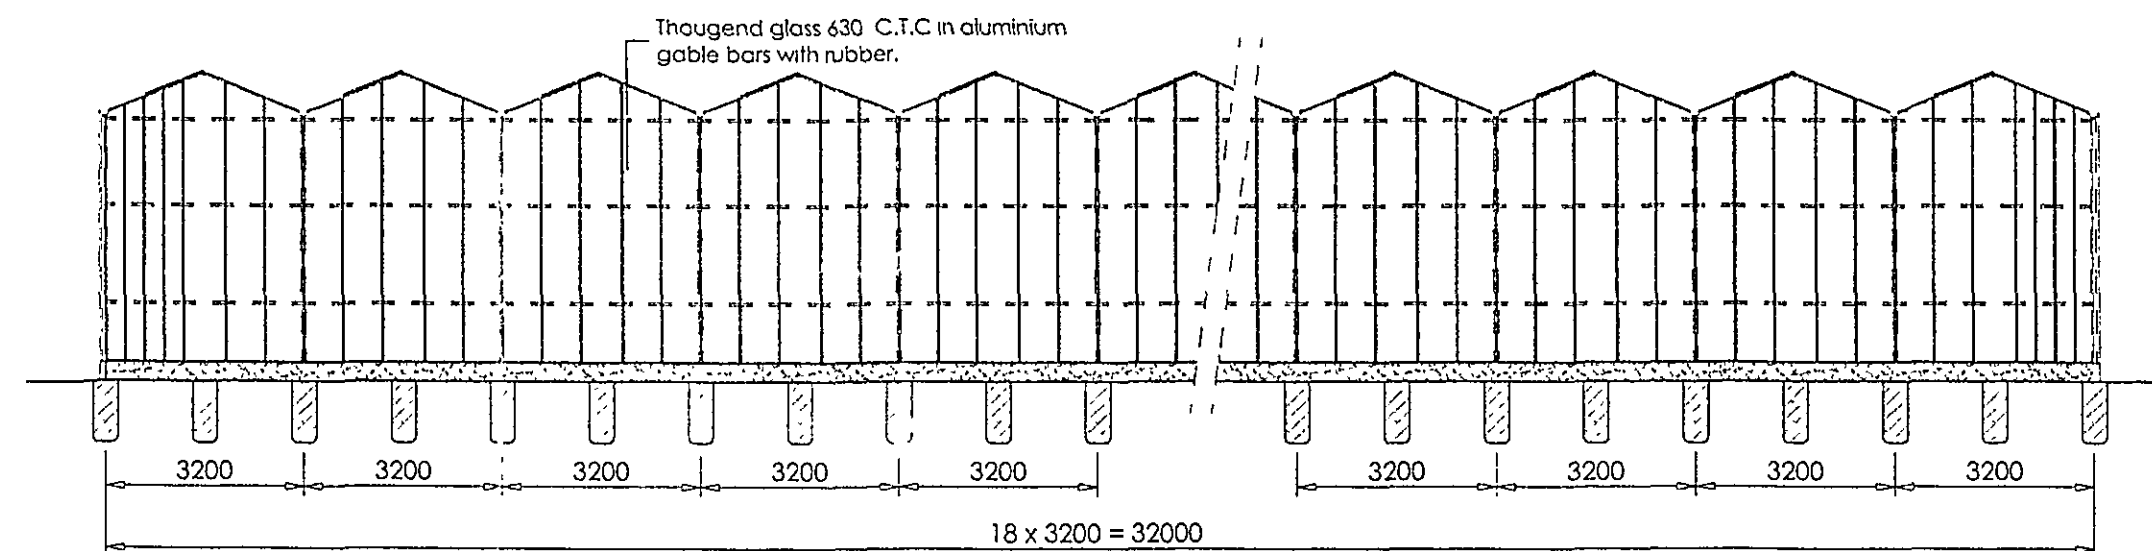


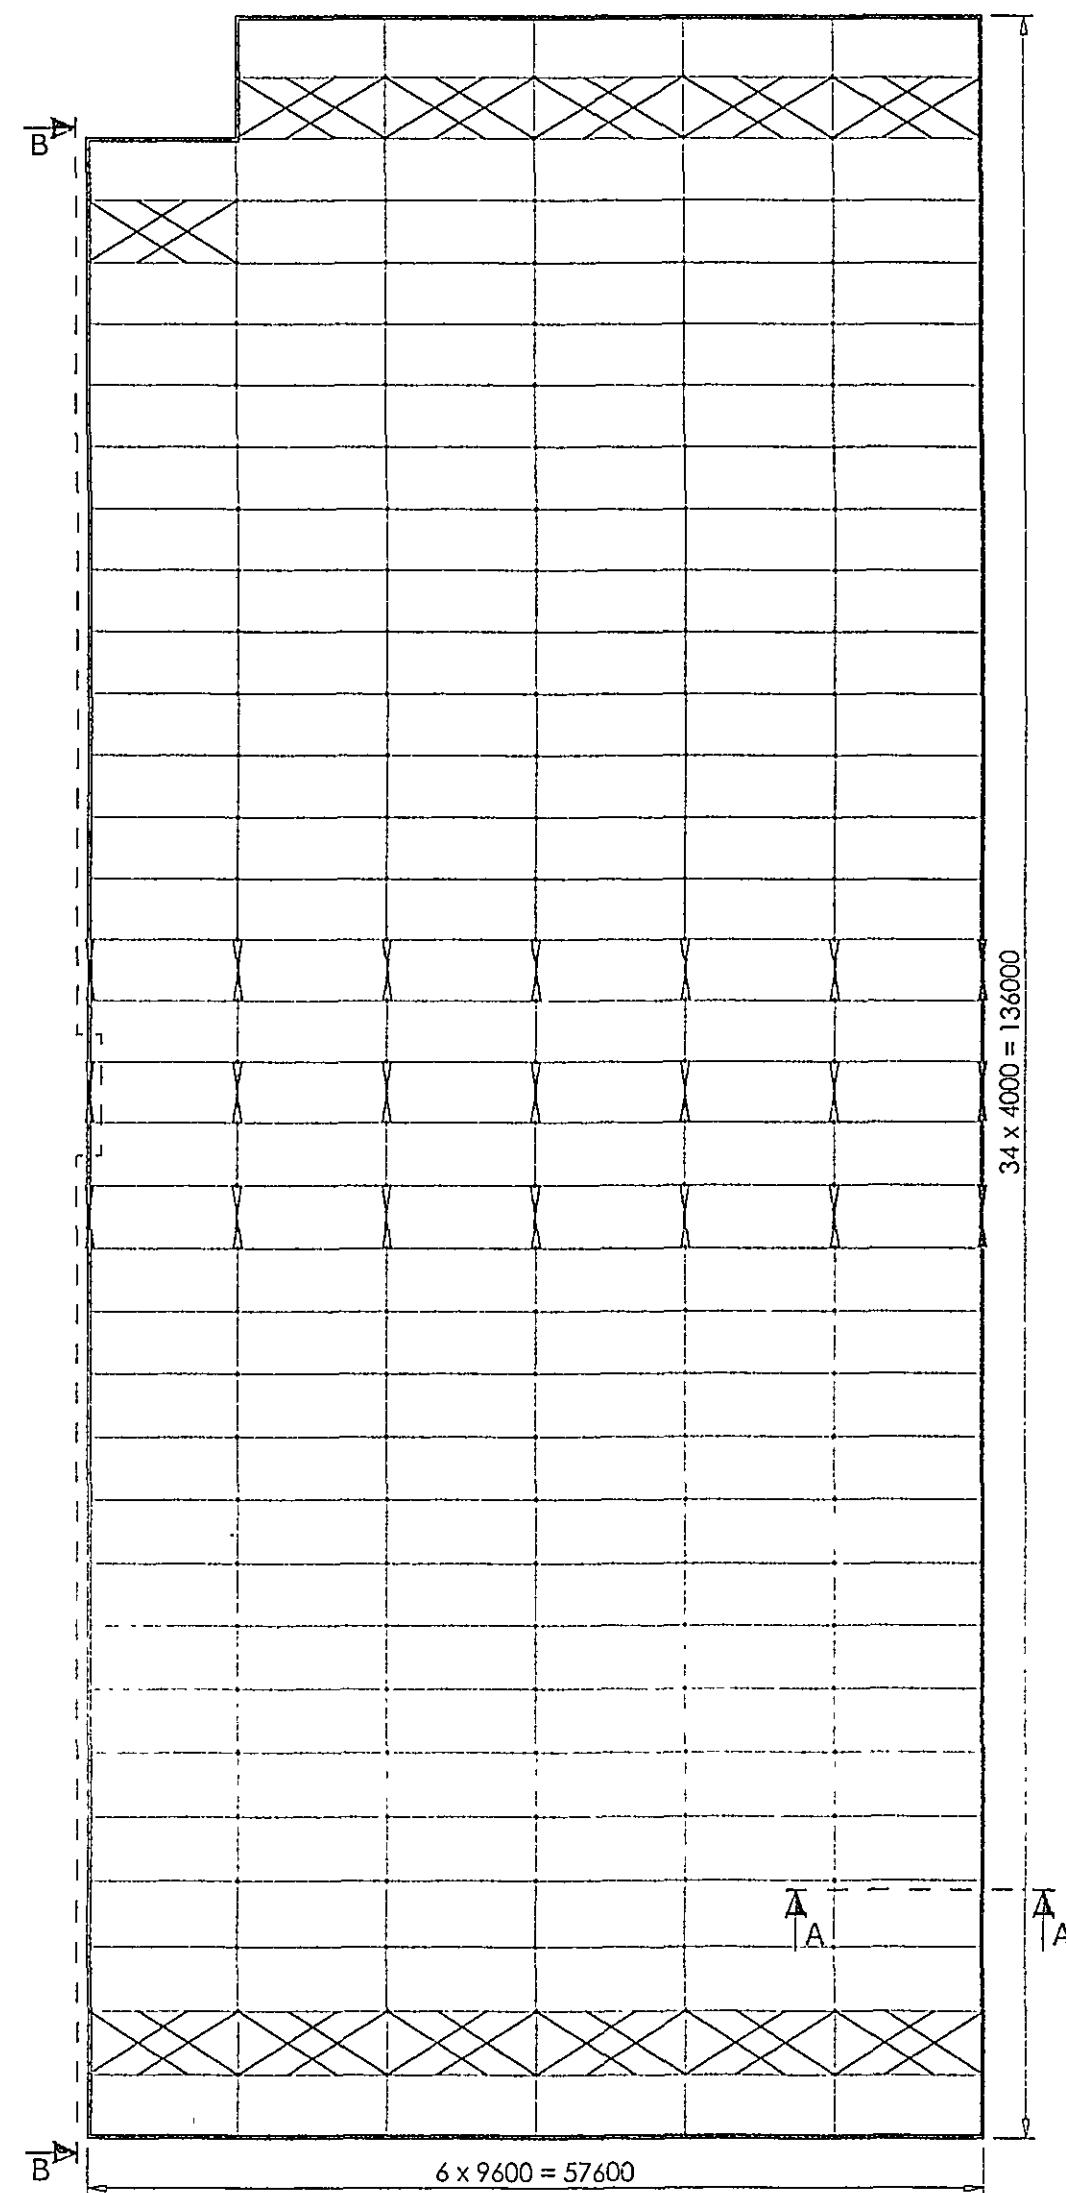

CROSS SECTION B-B

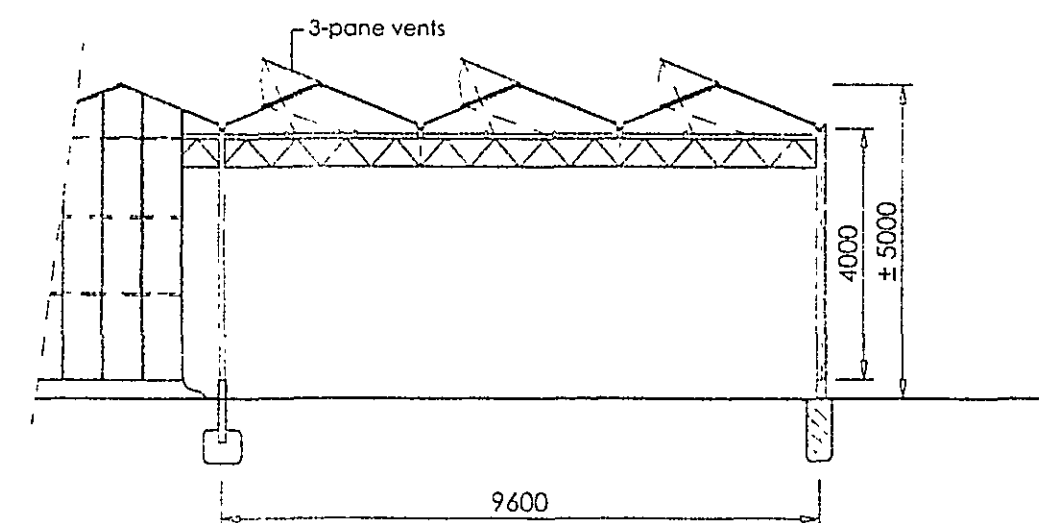

CROSS SECTION A-A

SHDC
PLANNING & DEVELOPMENT
26 OCT 2007
Ref. 1431/07

SCALE: 1:100 / 1:400	DATE: 04-09-07	PROJECT: Lamb Flowers
DRAWN: F. Alleblas		Spalding, Lincs
CHECKED:		
CHANGED:		
REMARKS:		
 CROPLEY Glasshouses 11 LEAMINGTON ROAD, WYTON SUPER-MARE, NORTH SOMERSET, BA2 3SU (Office 01934 434741) (Fax 01934 434742)		NAME: PLAN GREENHOUSE
		FORMAT: A2
		DRAWINGNUMBER: 2007-540
		SHEETNO. 1
REMARKS:		