
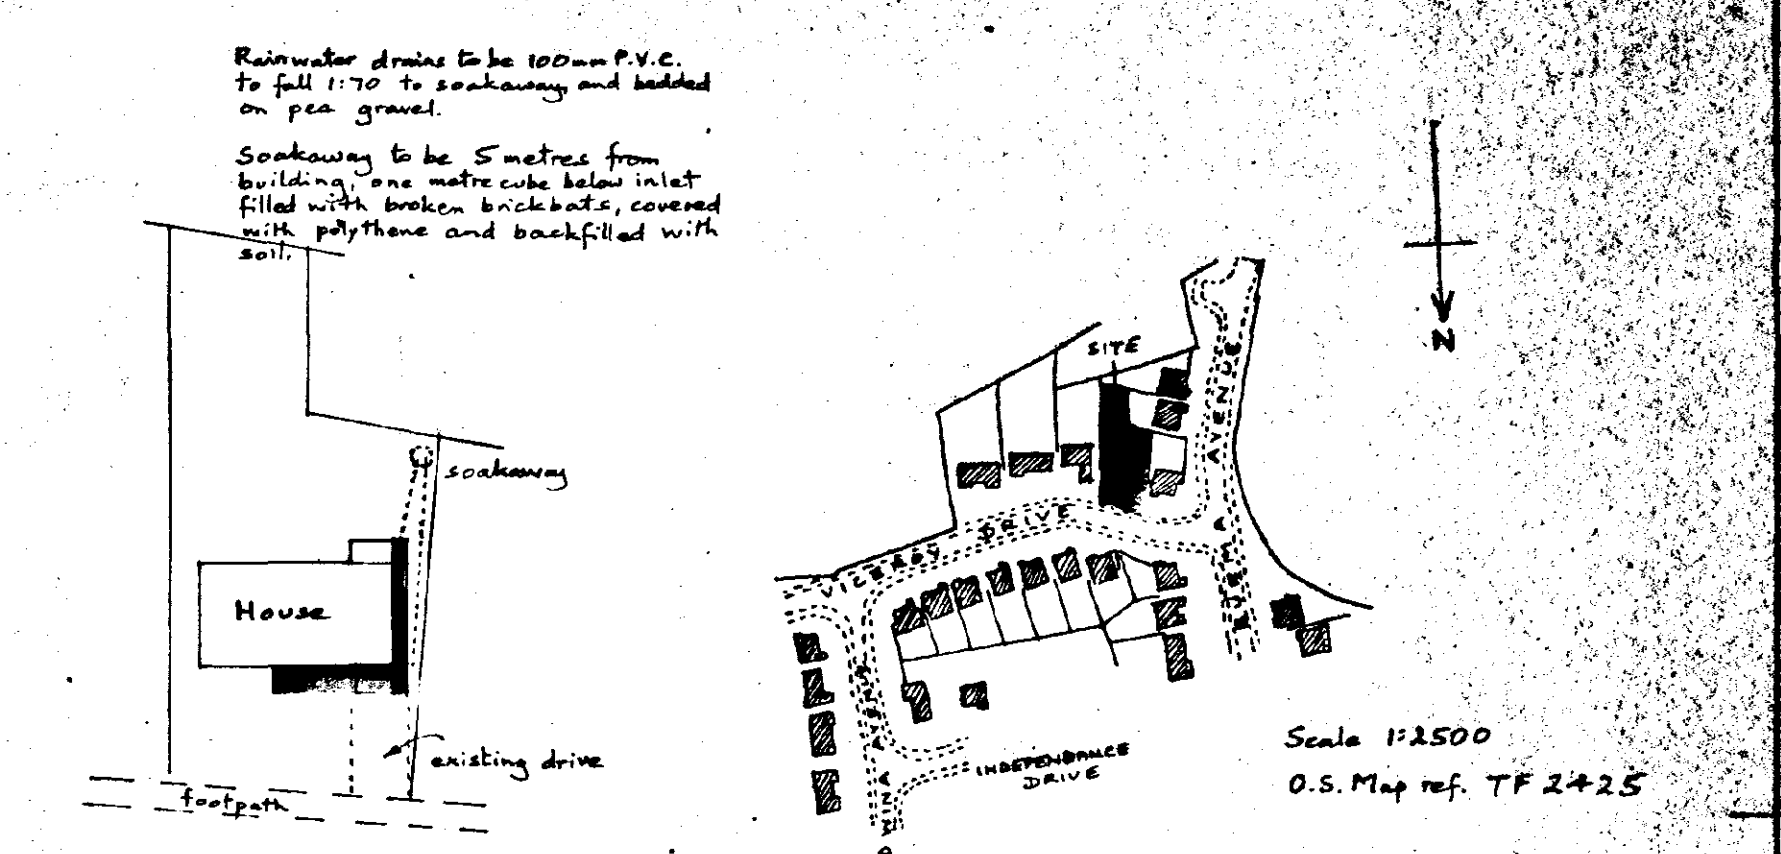
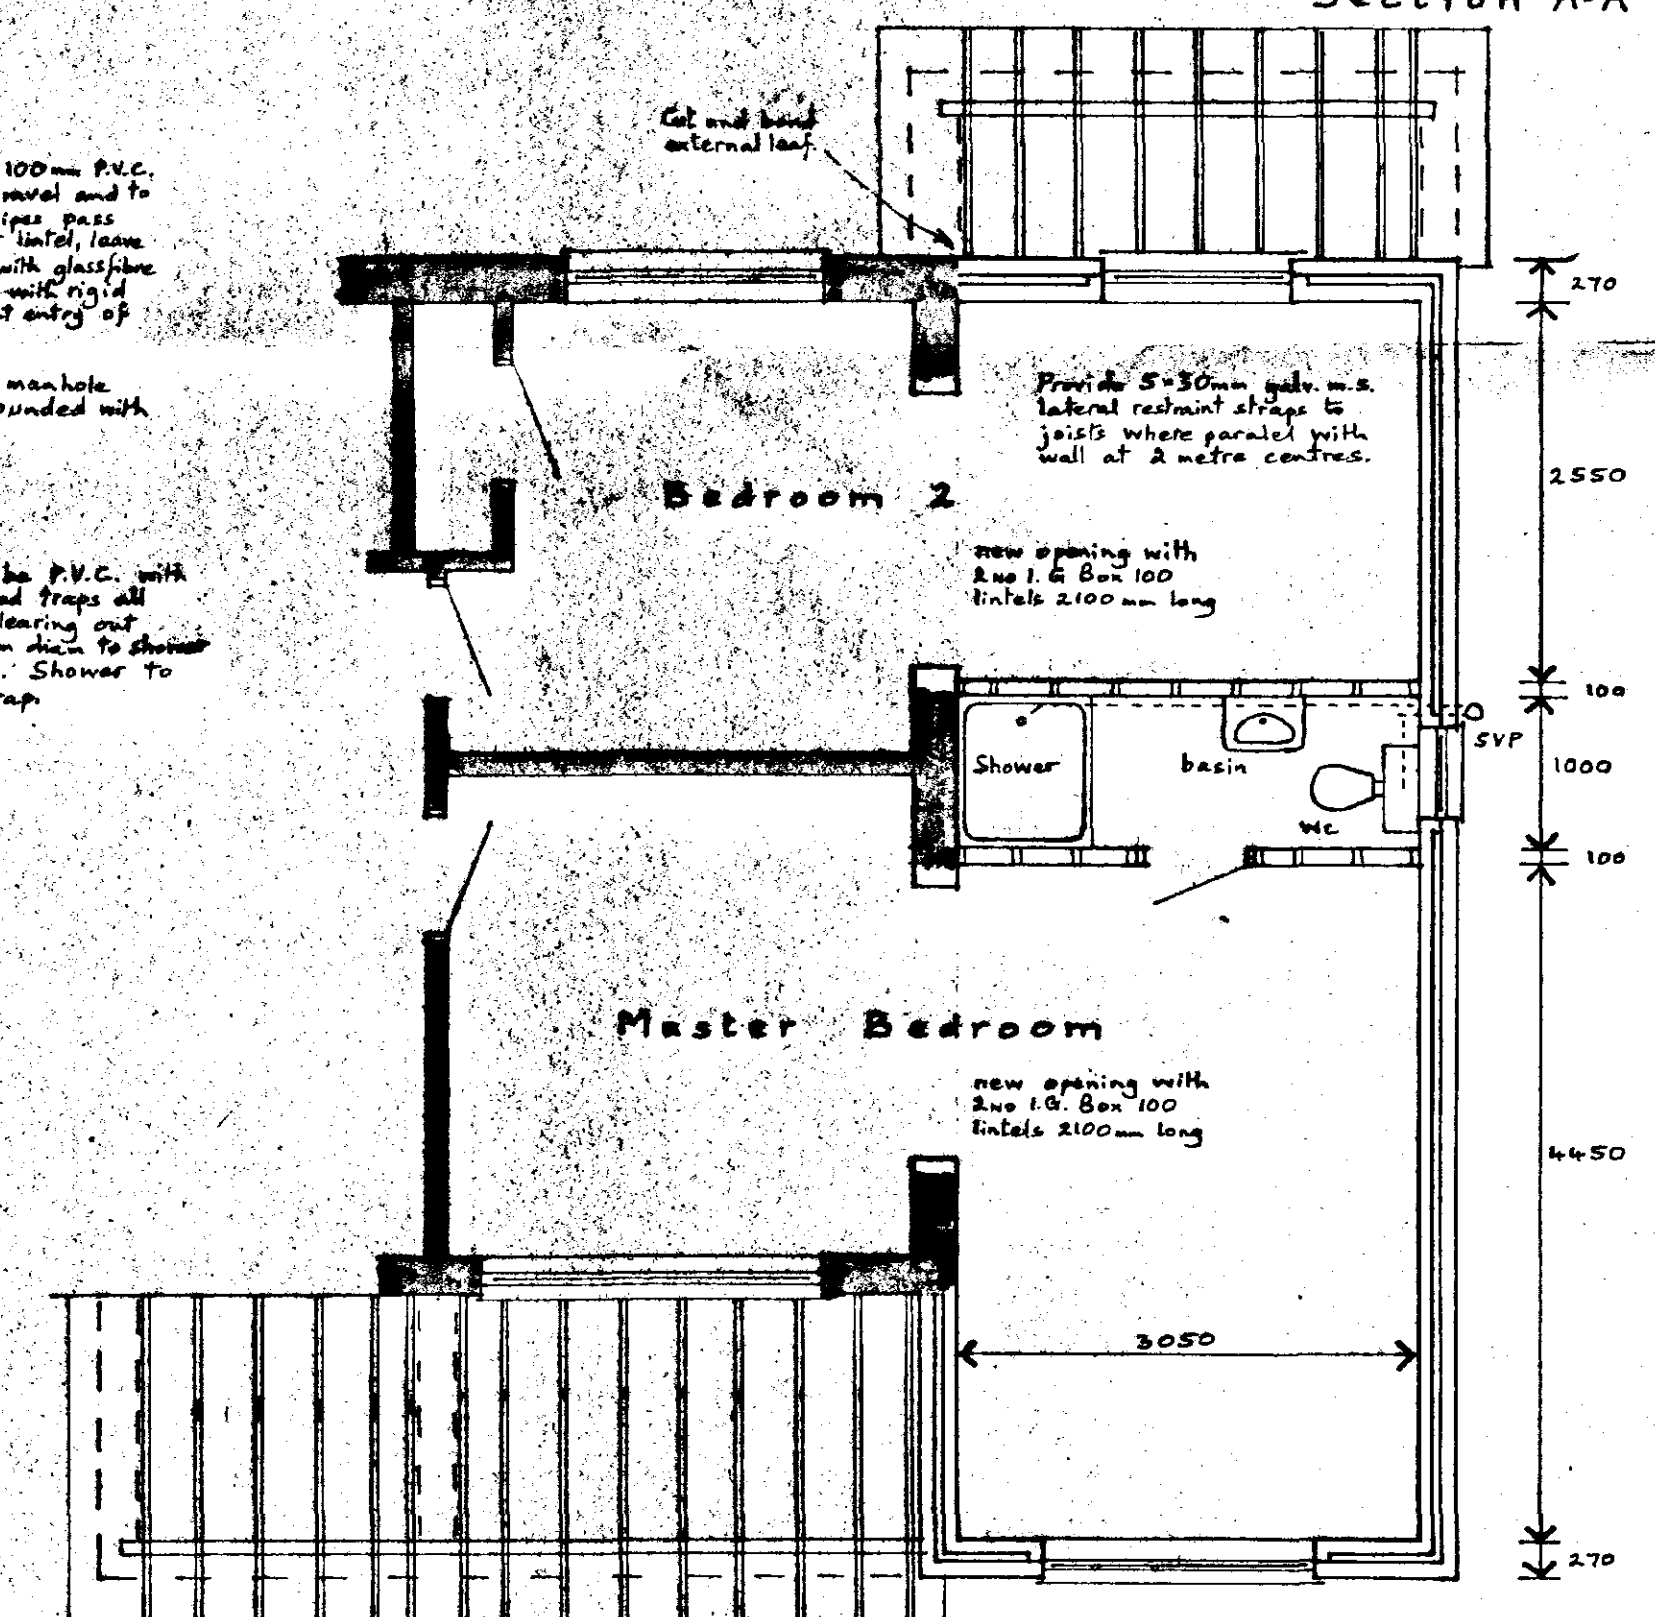
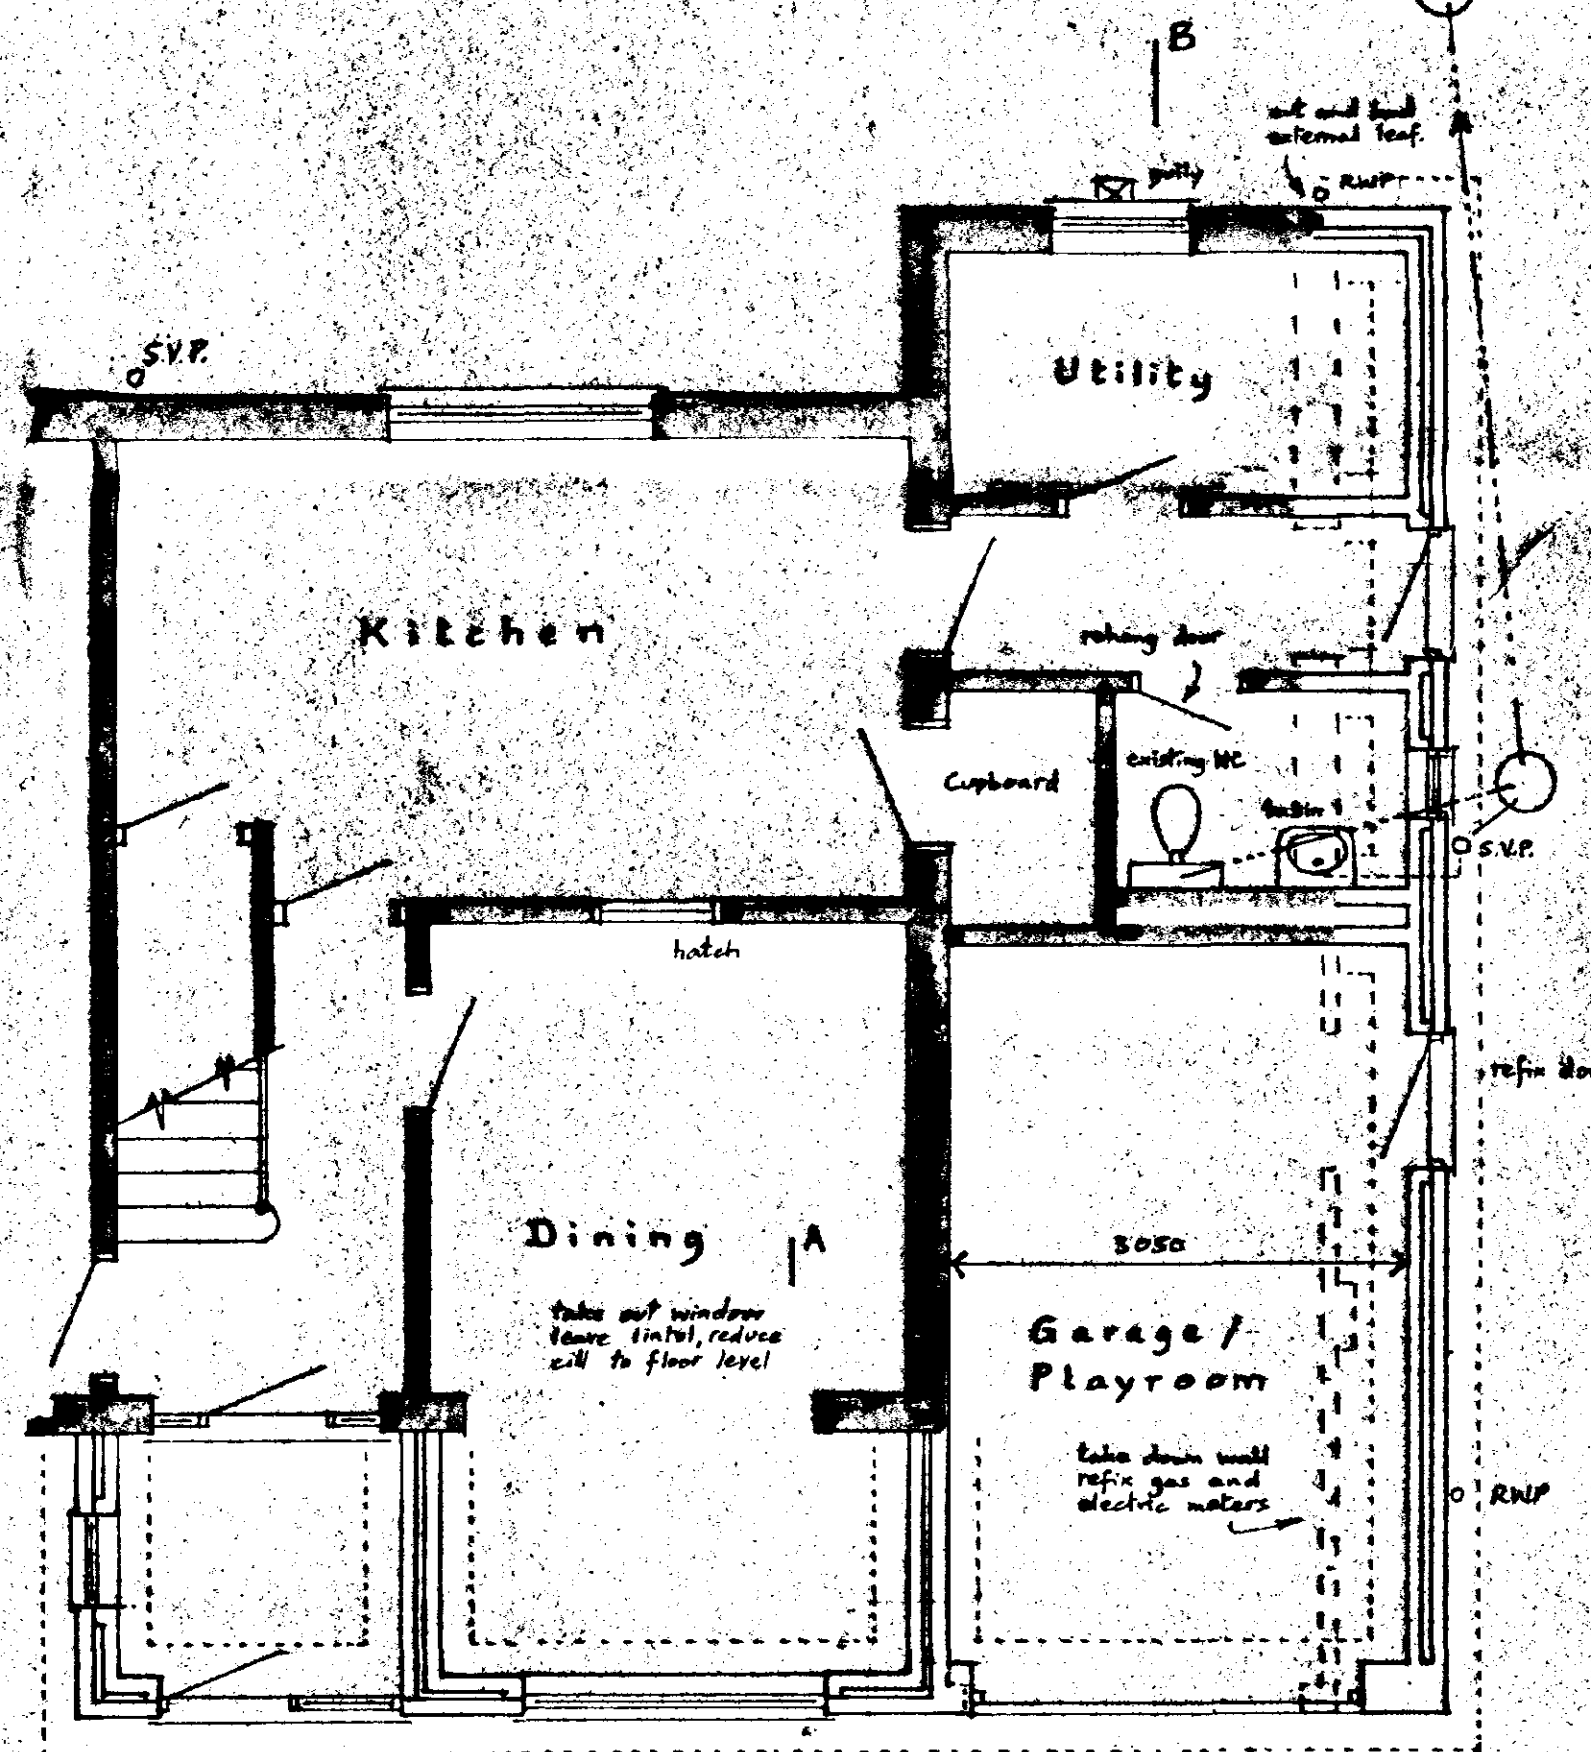


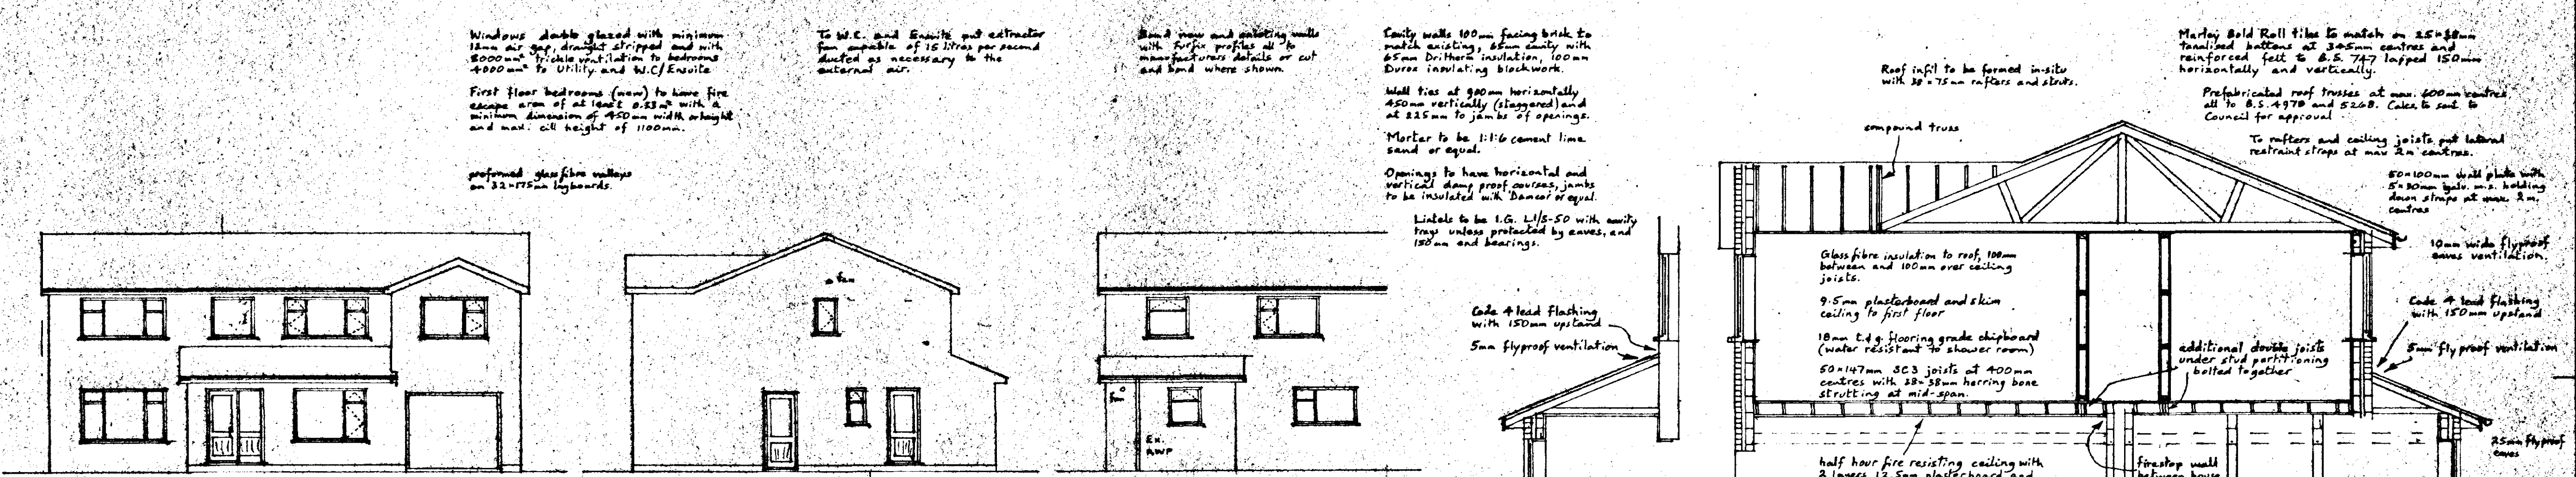

Mr. and Mrs. A.K. Boothby 2, Viceroy Drive, PINCHEBECK, Spalding. Extension to House		DETERMINED PLAN
Written dimensions to be used in preference to scaled, and all measurements to be verified by checking on site.	Scale 1:50 1:100	A. ROFFE BUILDING DESIGN & PLANS 1, Green Lane, SPALDING, Lincs. PE11 2YB Tel: 01775 723 680
Local Authority Ref. Planning	Drawing No. 2112.10	
Building Regulations	Date Nov. 2001	