


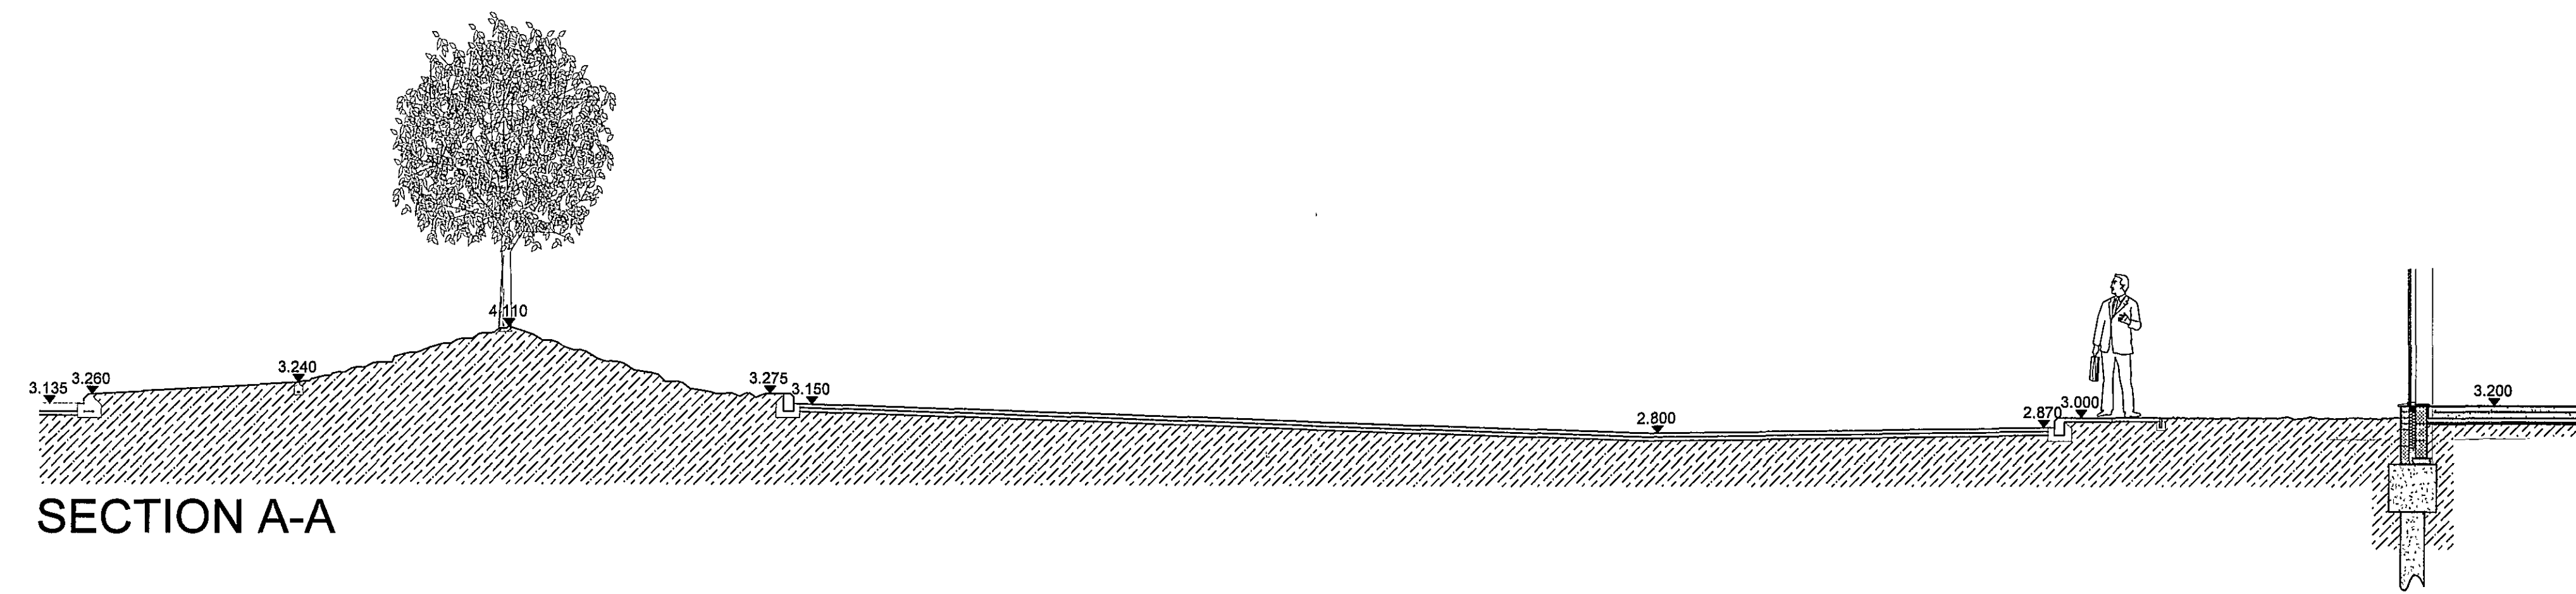

DETERMINED
PLAN

12 DEC 2007
1439/07

DESIGN

Lindum Business Park, Station Road
North Hykeham, Lincoln LN8 3QX
Tel: (01522) 500300
Fax: (01522) 852221
E-Mail: design@lindumgroup.co.uk

Client
Roythornes Solicitors

Project
New Office Development
Enterprise Way
Spalding, Lincolnshire

Drawing Title
Site Section

Date
11th December 2007

Scale
N.T.S.

Drawn By
SJD

Client Ref

Drawing Number

25 / 0166 / 105

Revision