




FRONT 4 3 2 1

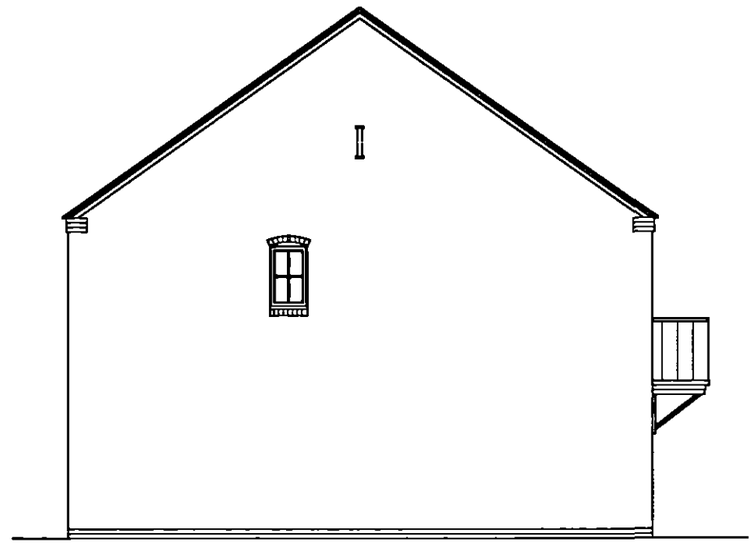

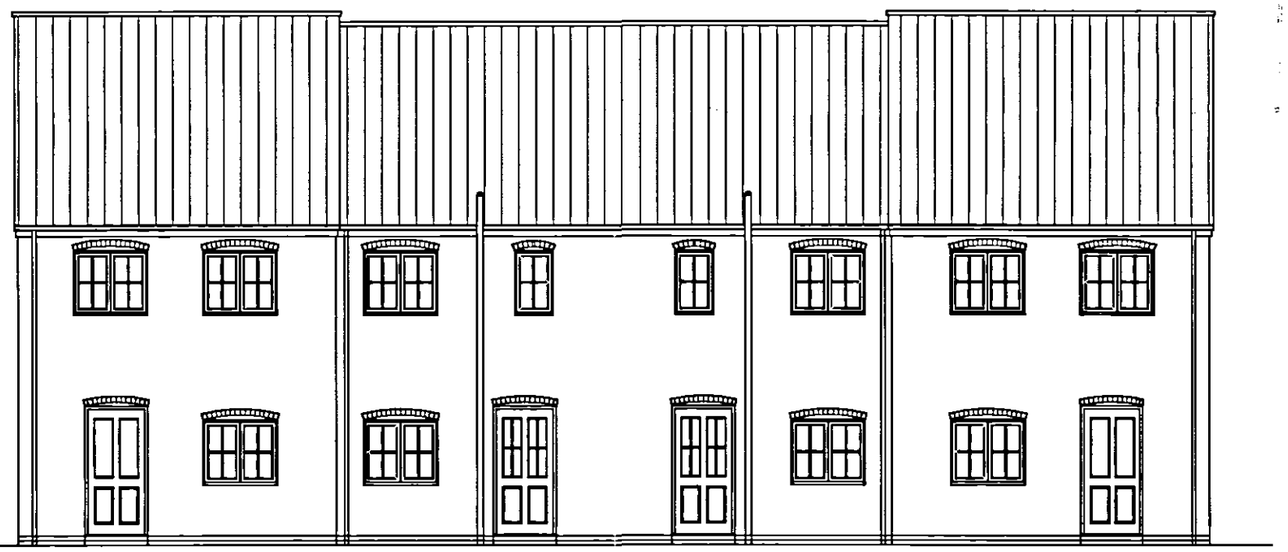

REAR 1 2 3 4

2 4 AUG 2005
1443/03

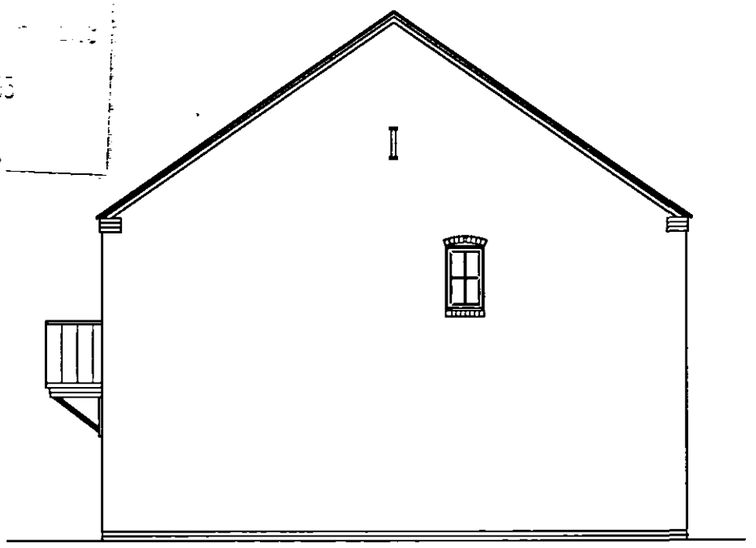

Rev A 29/7/2005 Lounge windows enlarged

BED PLAN
REF A3

4Block of 2 & 3 BED HOUSES

AFFORDABLE HOUSING
FOR de MONTFORT HOUSING SOCIETY LTD.
AT SIX HOUSE BANK,
WEST PINCHBECK
PROPOSED DWELLING LAYOUTS
PLOTS 1, 2, 3 & 4.

John Merrett Architects
Chartered Architect, Design and Planning Consultant, Interiors, Landscape Design, Planning Supervisor.
Issuing Office:
Tetford
01507 533667
Fax
01507 533330

Date	Drawn by
26/10/2003	jm
Scale: 1:100	Checked by
Drawing No.: 104/06	Revision: A