


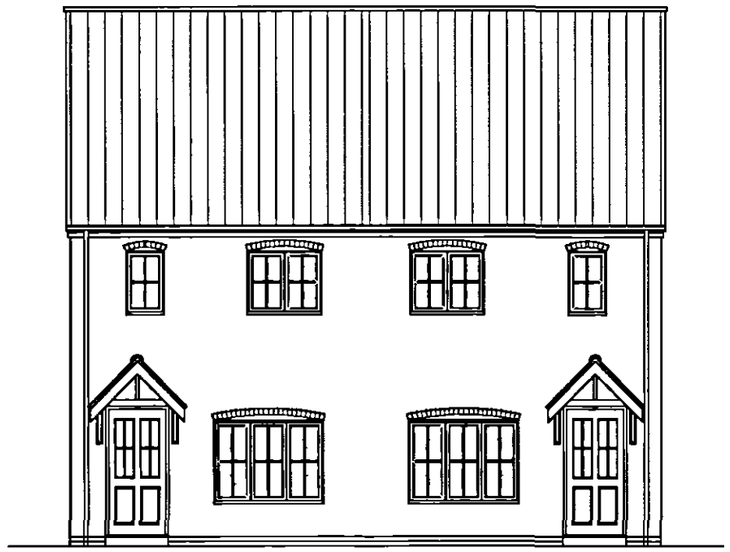


FRONT

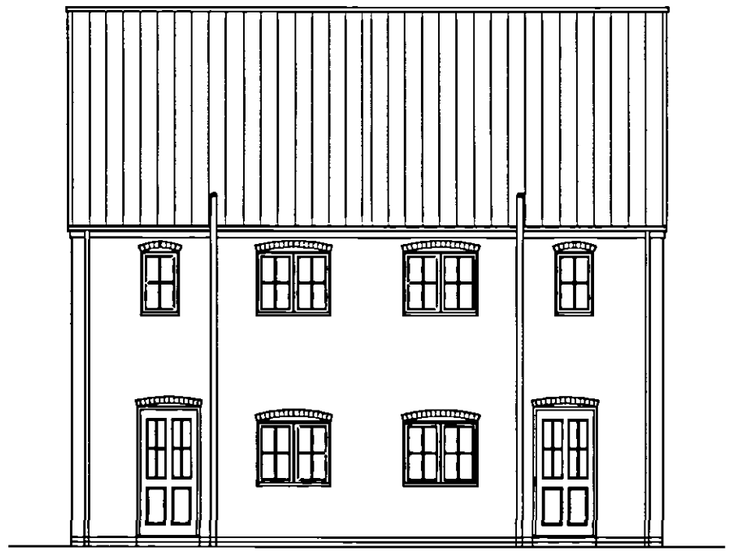


REAR

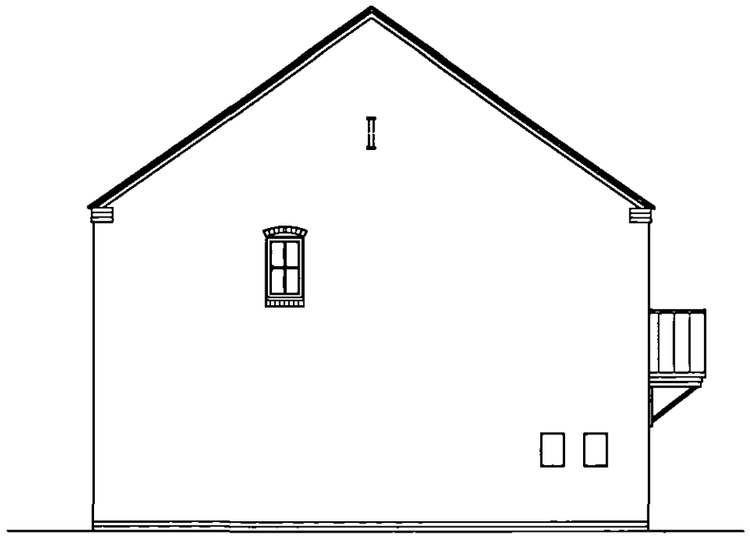

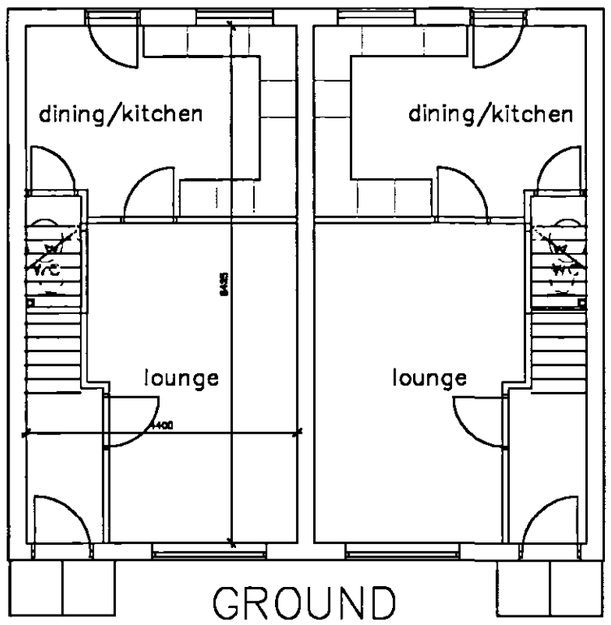

GROUND

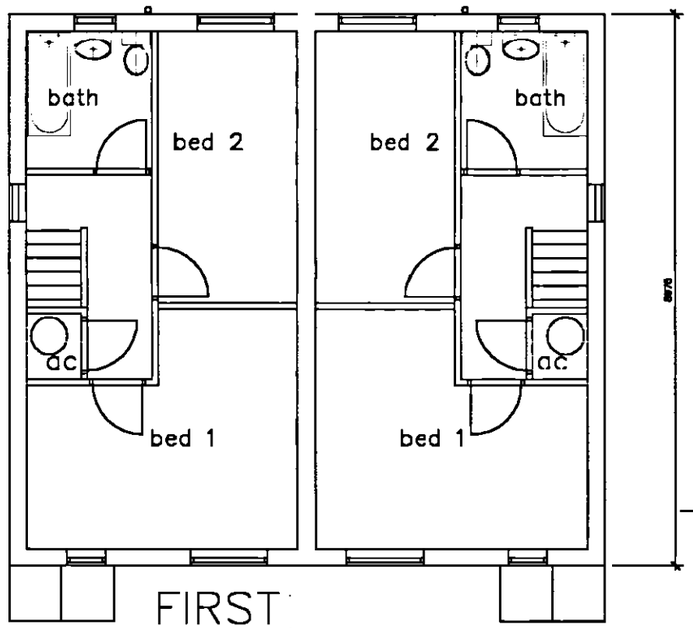

FIRST



Rev B 29/7/2005 Lounge window enlarged
Rev A 3/11/2003 Redrawn.

AMENDED PLAN
Ref. A3

2bed4p house 74.15sq.m.

AFFORDABLE HOUSING
FOR de MONTFORT HOUSING SOCIETY LTD.
AT SIX HOUSE BANK,
WEST PINCHBECK
PROPOSED DWELLING LAYOUTS
PLOTS 5/6.

John Merrett Architects
Chartered Architect, Design and Planning Consultant, Interiors, Landscape Design, Planning Supervisor.
Issuing Office:
Tetford
01507 533667
Fax
01507 533330

Date 3/11/2003 Drawn by jm
Scale 1:100 Checked by
Drawing No. 104/04 Revision B

2 AUG 2005
143/03