
PLAN A

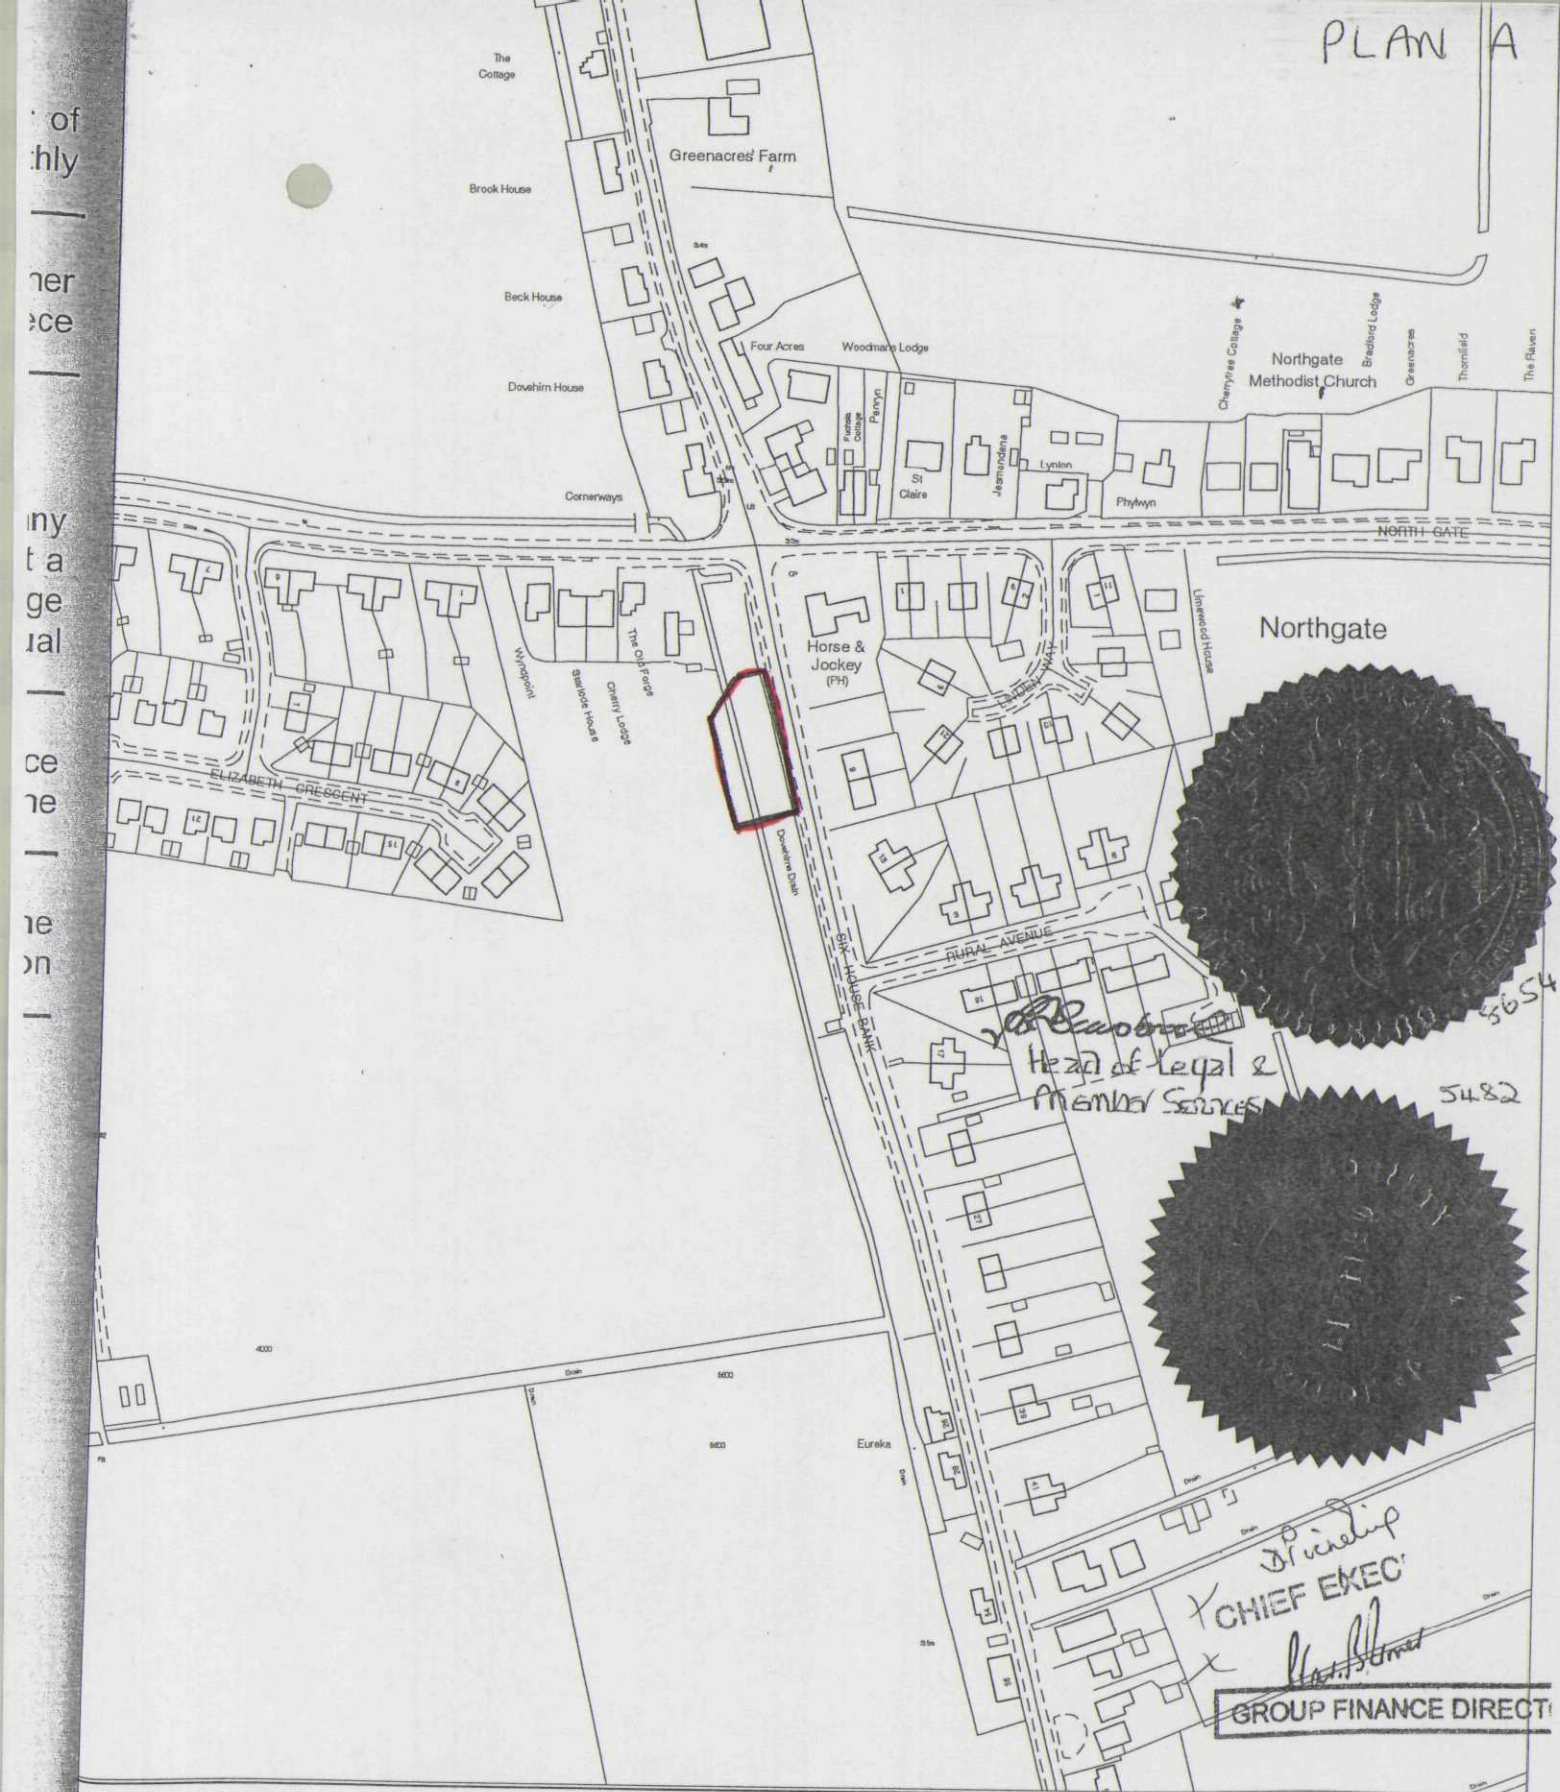

H14/1443/03

Scale: 1:2500

February 2005

SOUTH HOLLAND DISTRICT COUNCIL

ng and Development

Offices, Priory Road, Spalding, Lincolnshire
2XE

This map is reproduced from Ordnance Survey material with permission of Ordnance Survey on behalf of Her Majesty's Stationery Office (c) Crown copyright. Unauthorised reproduction infringes Crown copyright and may lead to prosecution or civil proceedings. South Holland District Council 100018215 2005