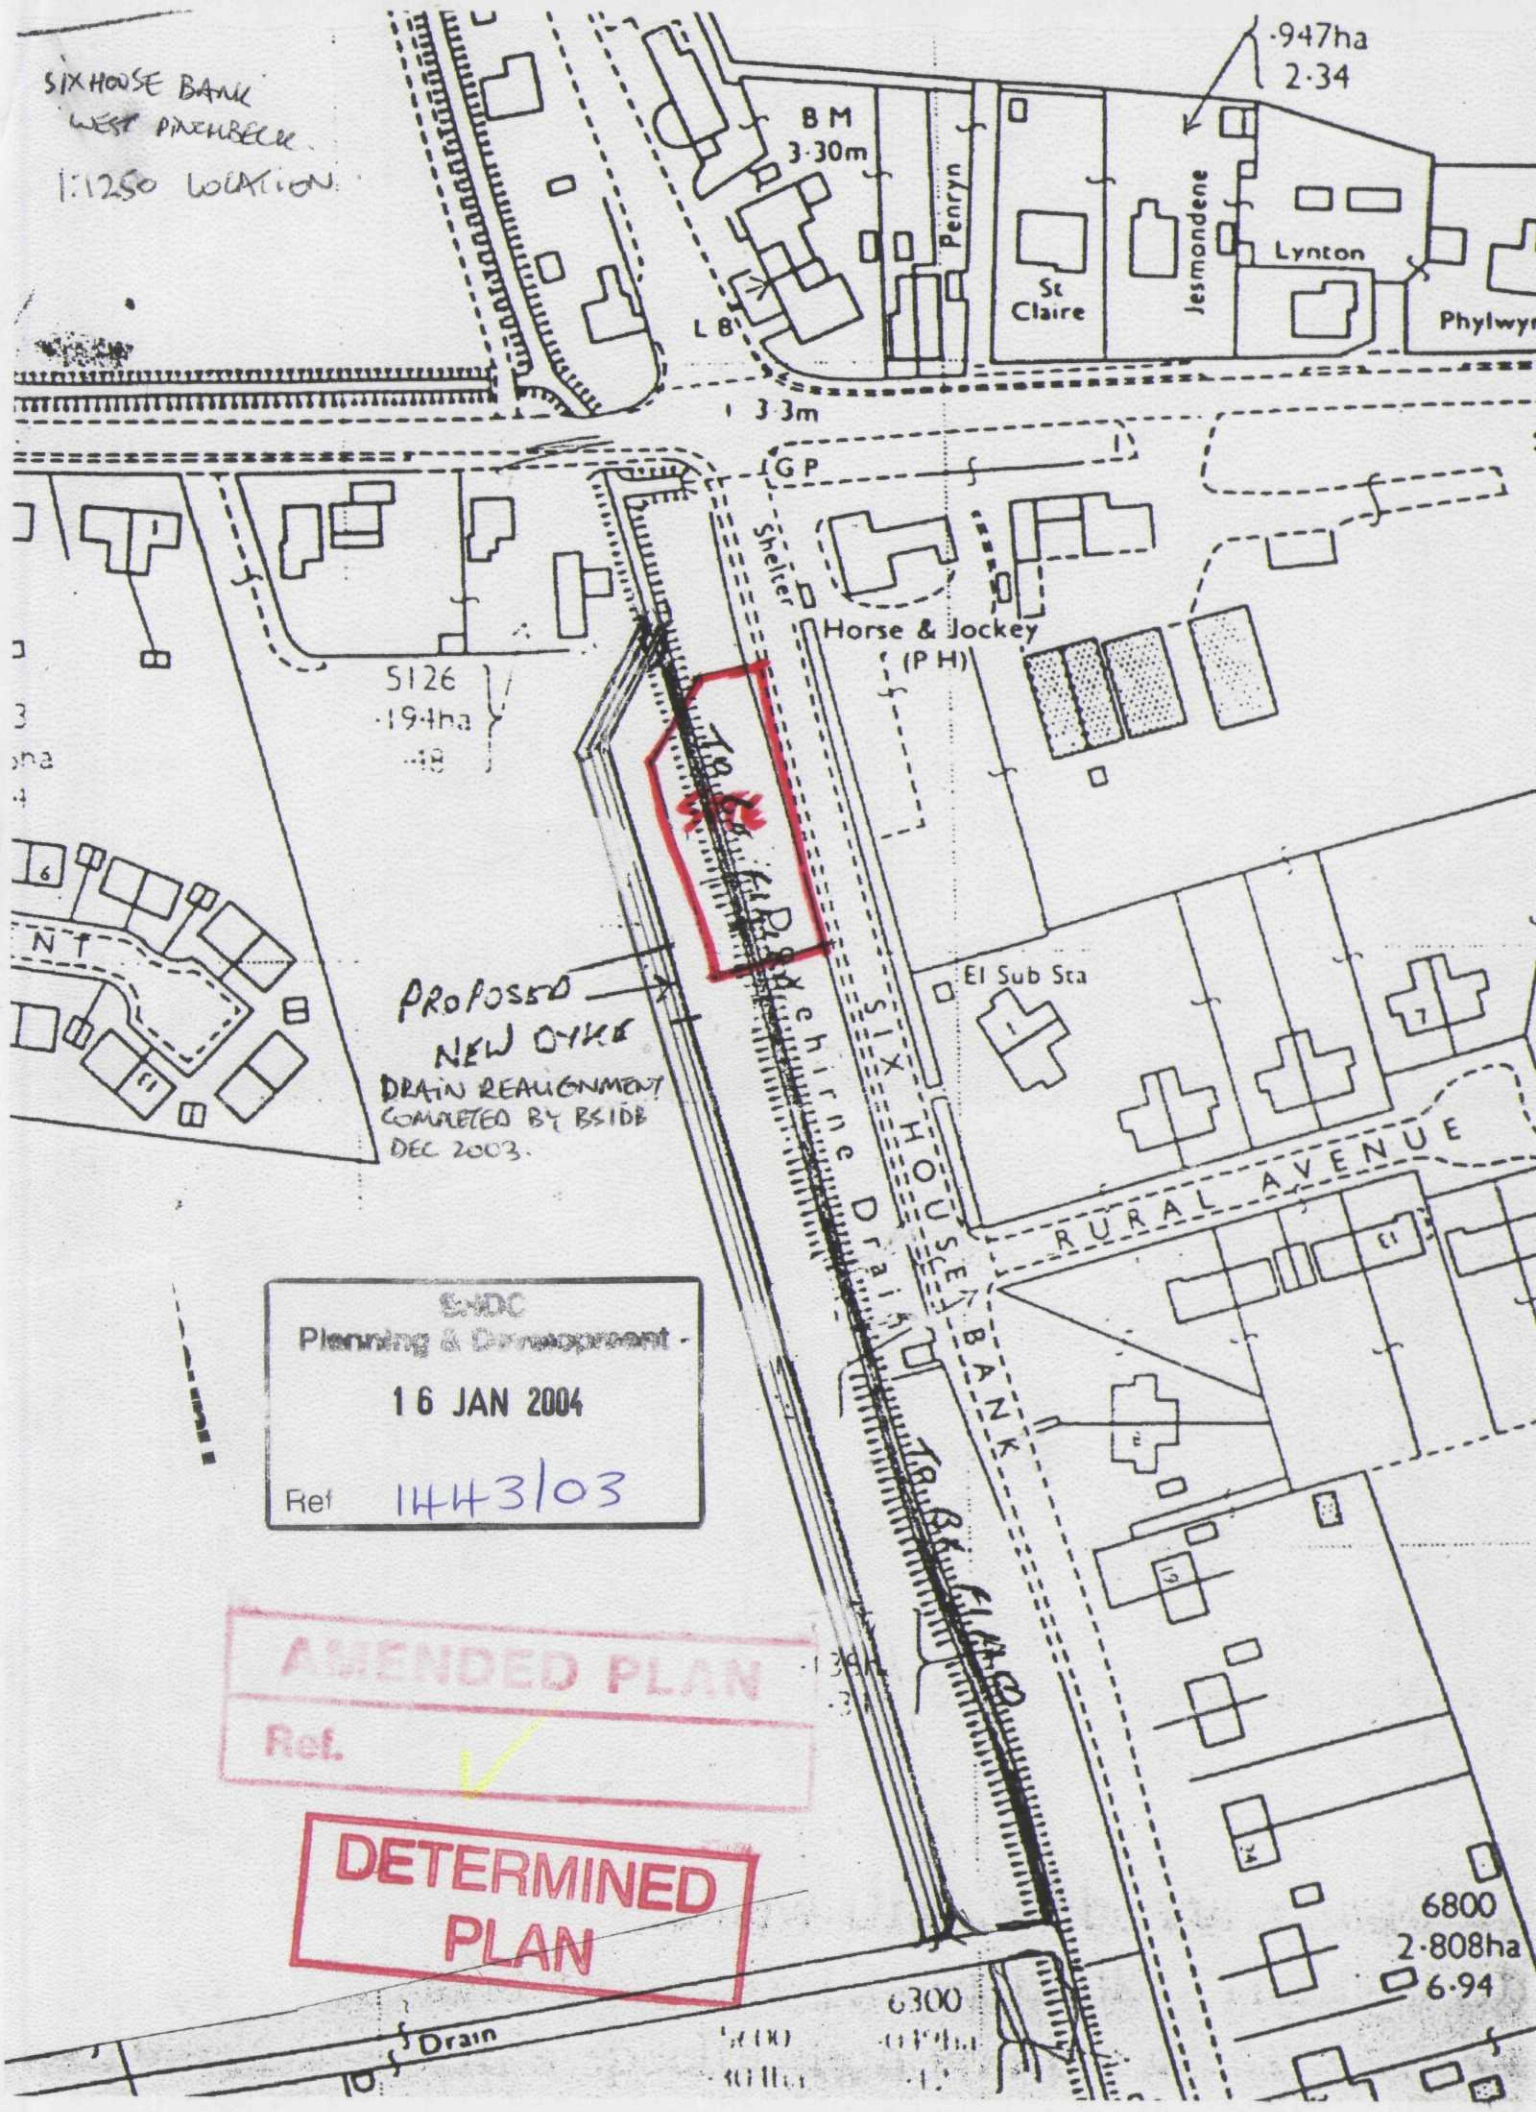

SIX HOUSE BANK
WEST PINCHBECK
1:1250 LOCATION
·947ha
2·34
BM
3·30m
Penryn
St Claire
Jesmondene
Lynton
Phylwyn
LB
3·3m
GP
Shelter
Horse & Jockey
(P H)
5126
·194ha
PROPOSED
NEW OYKE
DRAIN REALIGNMENT
COMPLETED BY BSIDB
DEC 2003.
El Sub Sta
SIX HOUSE BANK
RURAL AVENUE
SHDC
Planning & Development
16 JAN 2004
Ref 1443/03
AMENDED PLAN
Ref.
DETERMINED
PLAN
6800
2·808ha
6·94
6300
Drain