



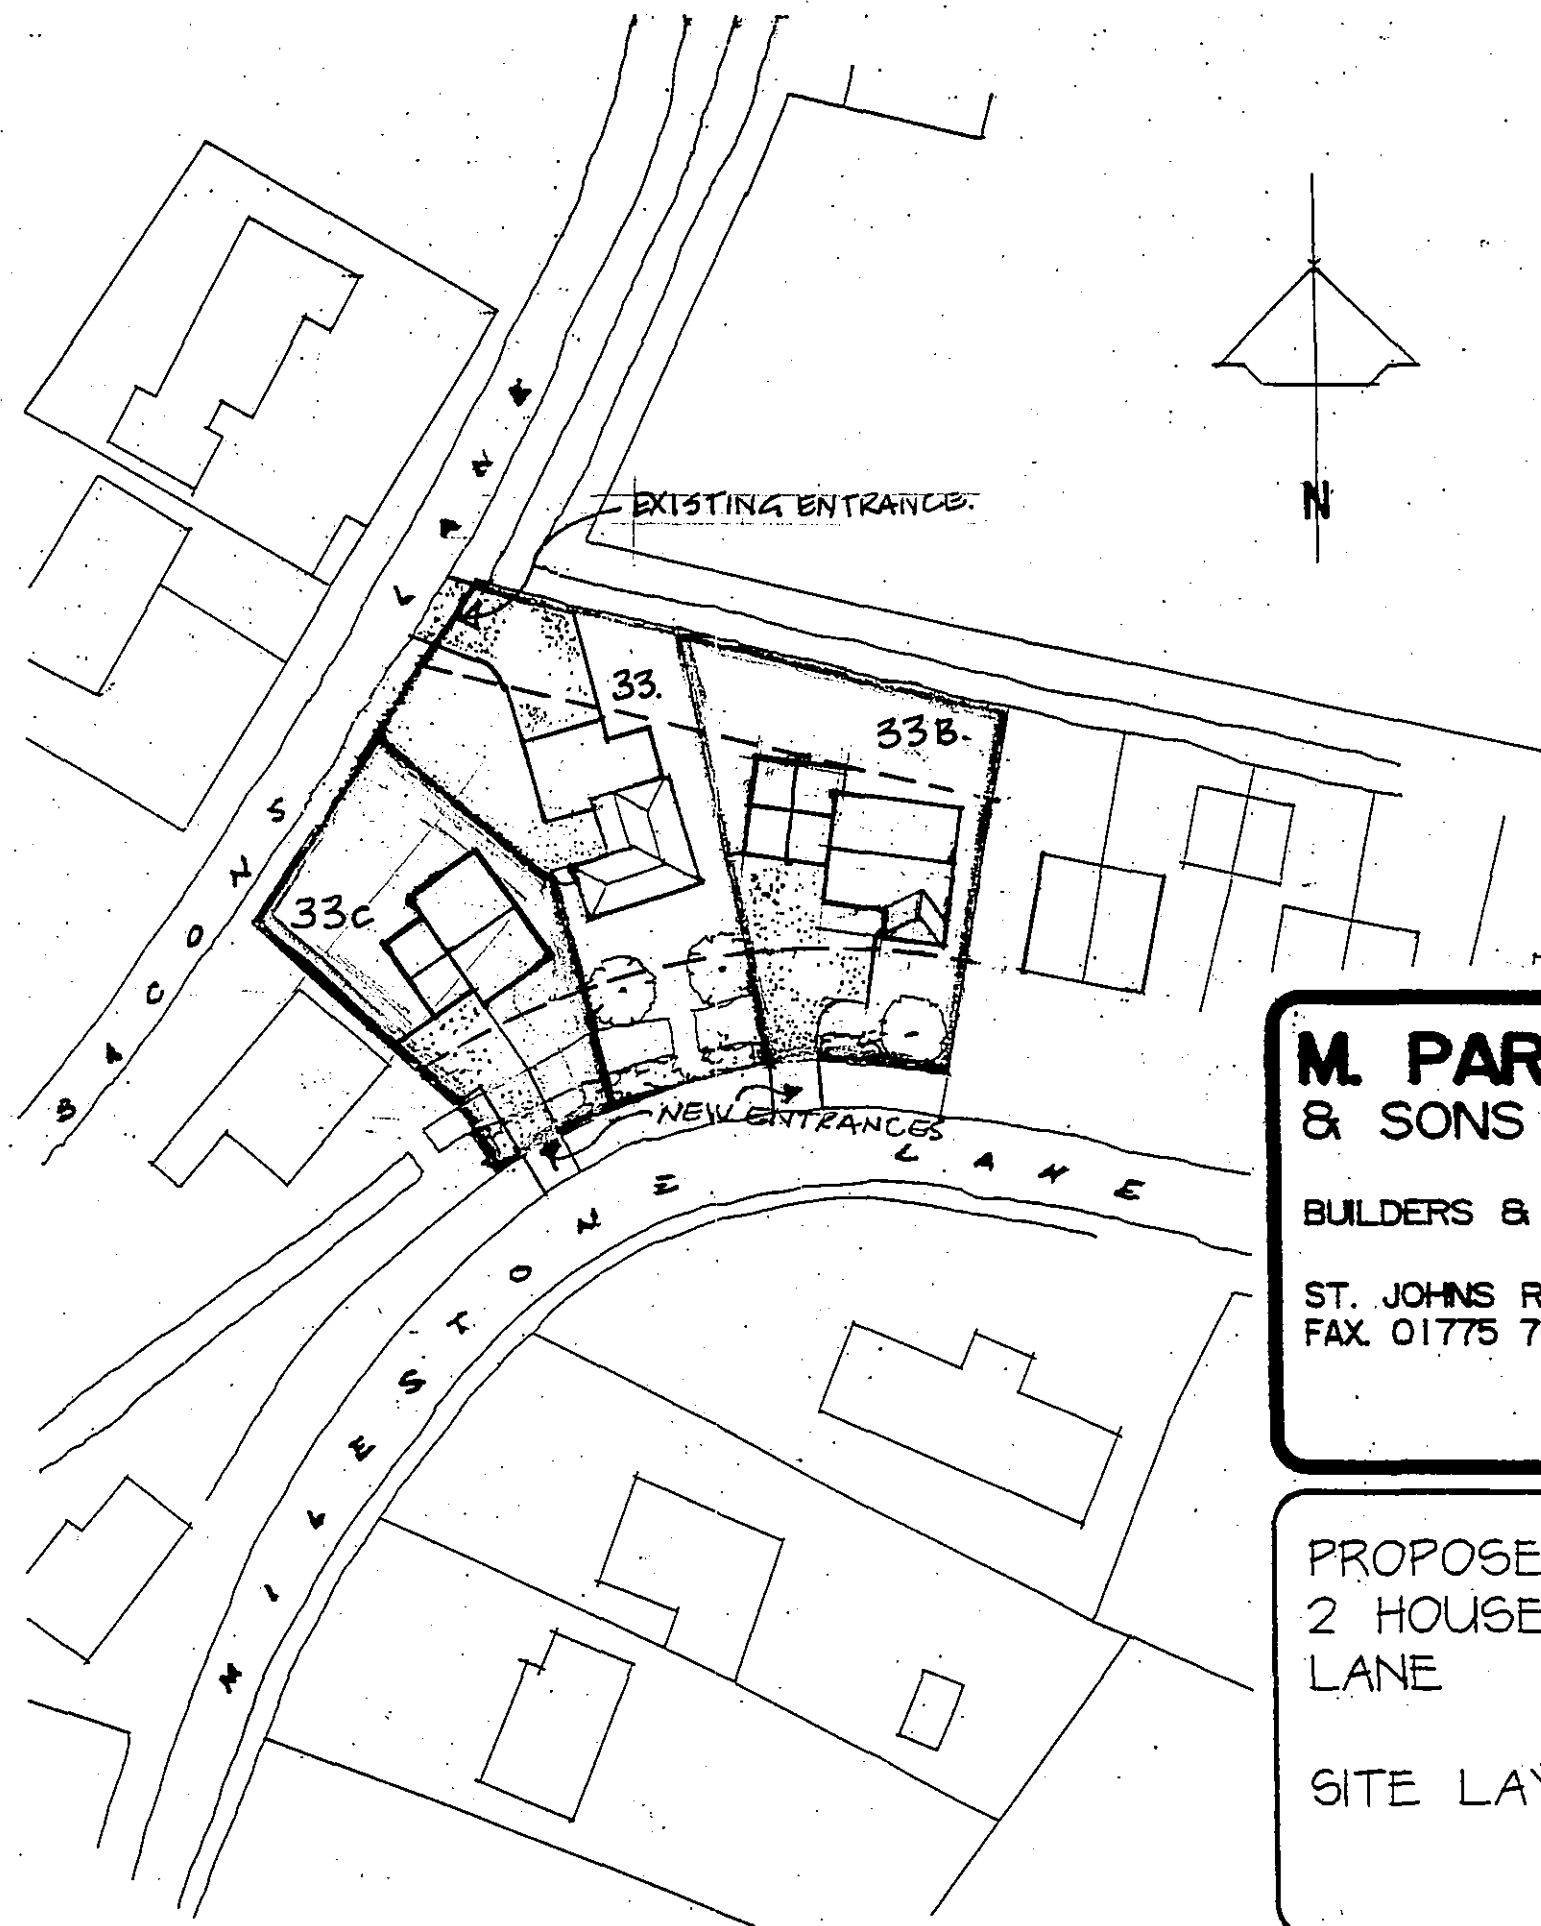

**M. PARKER
& SONS LIMITED**

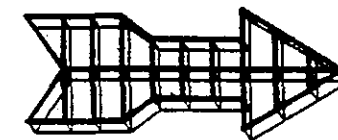

BUILDERS & CONTRACTORS

ST. JOHNS RD SPALDING
FAX 01775 762171

LINCS PE11 1JX
TEL 01775 724777

PROPOSED HOUSING DEVELOPMENT
2 HOUSES AT 33 MILESTONE
LANE

SITE LAYOUT

SCALES 1:500

DRG. NO. MLP102

DATE JULY 2003