


WEST


SOUTH

EAST

NORTH

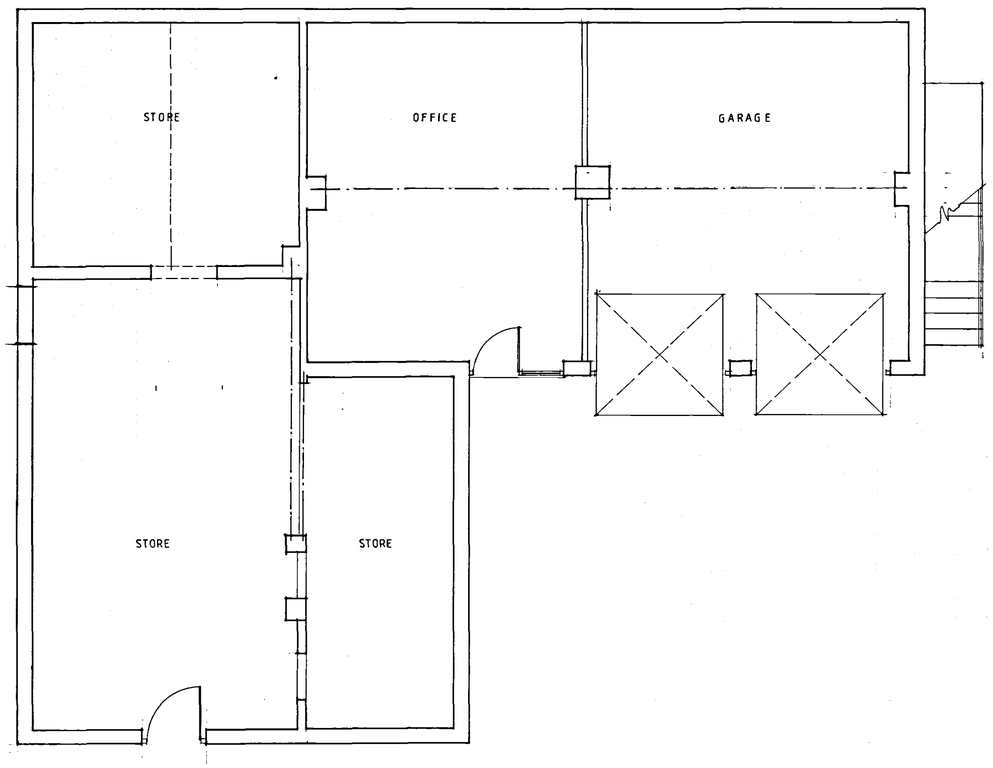

GROUND FLOOR

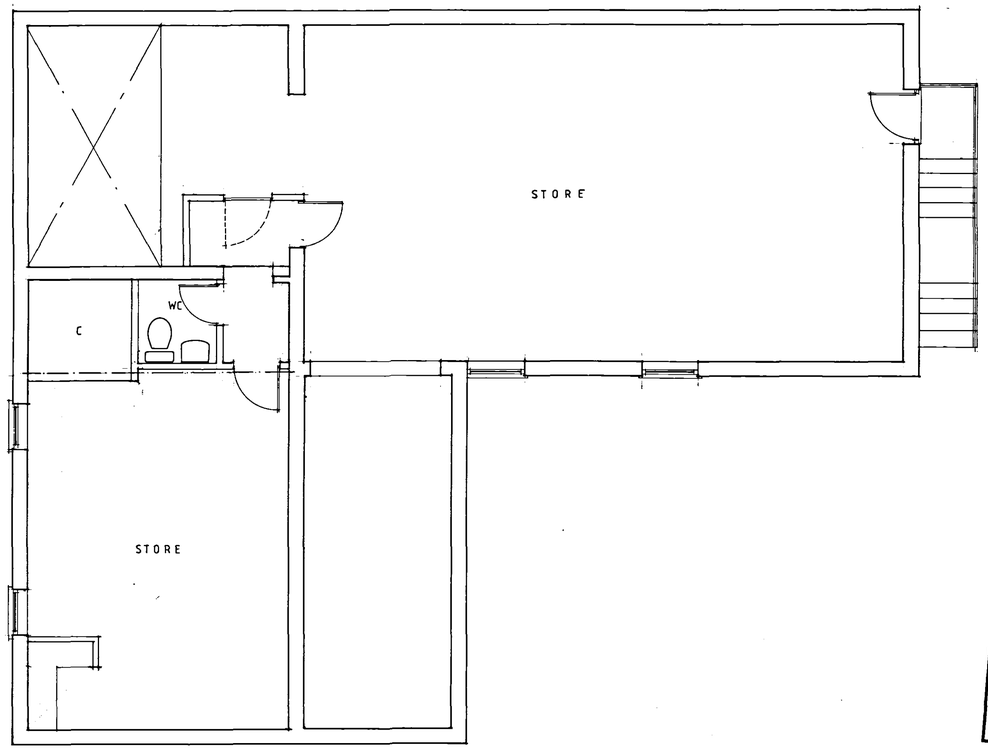

FIRST FLOOR

DETERMINED PLAN

SHDC Planning & Development 29 OCT 2004 Ref: 1658/04

client: S.B. BEAUTY MARKETING LTD.

project: PLAN AS EXISTING AT 3 HOUSES AT LABURNAM HOUSE NORTHGATE PINCHBECK SPALDING LINCS.

scale: 1:50/1:100 date: DEC 2003 dwg. no: 01

all dimensions to be checked and verified on site prior to commencement of works : ground bearing capabilities are assumed to be normal unless deemed otherwise, with due account given, thereto.- All or any drawings are issued, where appropriate, subject to Local Authority approval.

© this drawing is copyright.

ROGER WILLIAMS
architectural design consultant
boston lincolnshire
tele / fax 01205 365605 mobile 07787 666664