
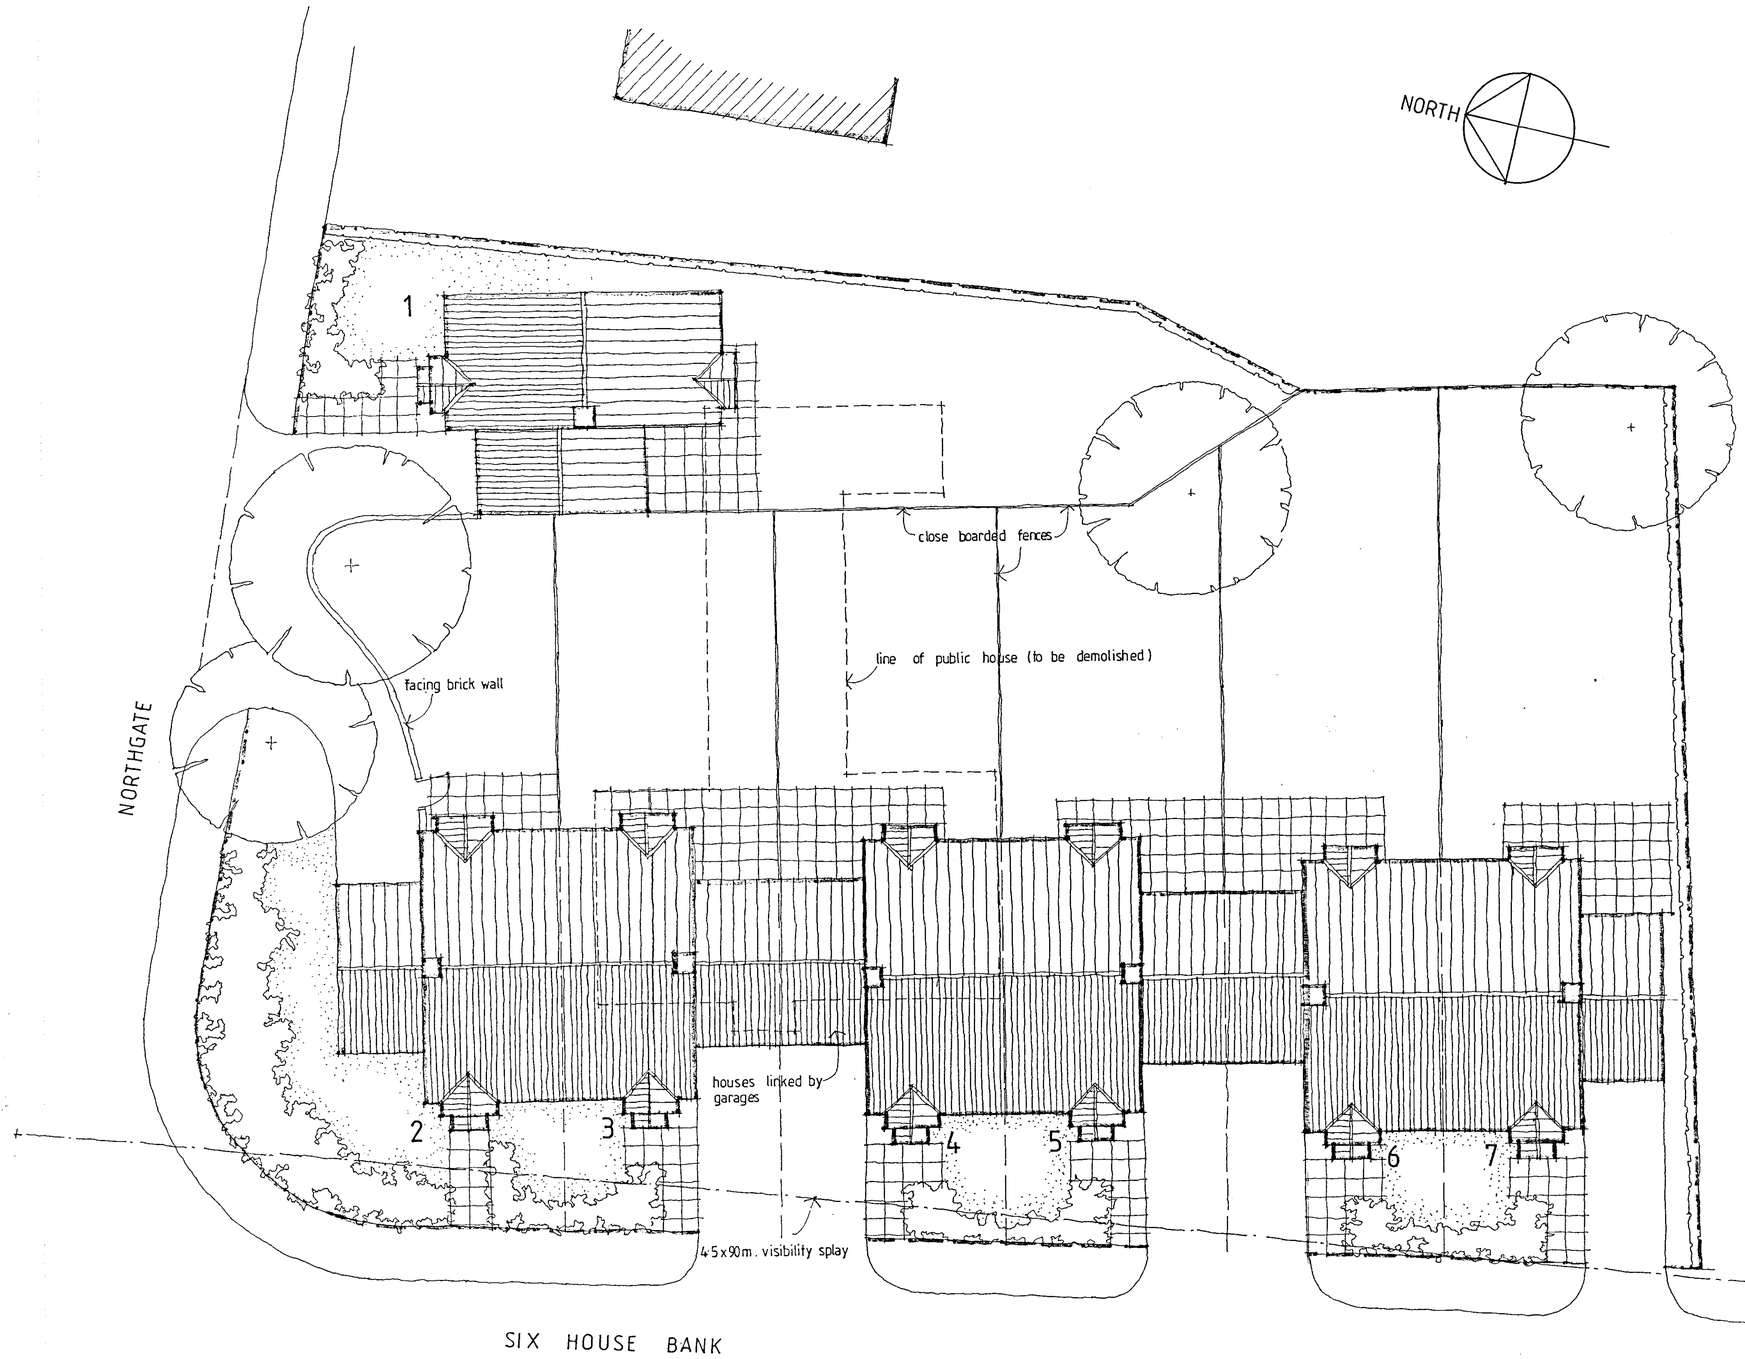


INDICATIVE SITE LAYOUT 1:100

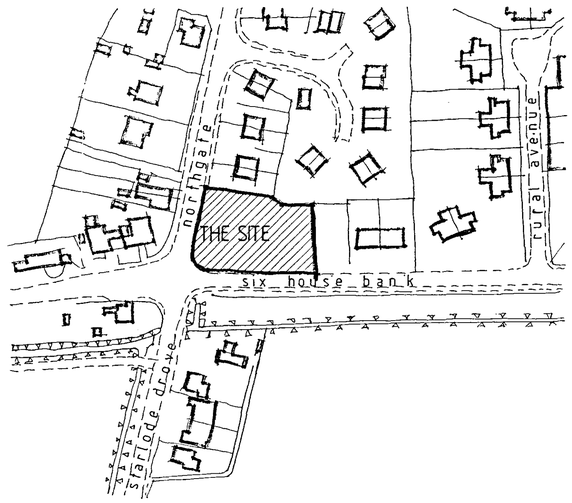

LOCATION PLAN 1:1250

- 4 DEC 2003
1466/03

TREVOR A CLAY R.I.B.A.
CHARTERED ARCHITECT
14 OLD FENDIKE ROAD
WESTON HILLS
SPALDING
LINCOLNSHIRE PE12 6DD

Project:
PROPOSED REDEVELOPMENT OF
"HORSE AND JOCKEY" SITE, WEST PINCBECK
FOR MR RICHARD CROWLEY

Drawing:
PLANNING APPLICATION DRAWING

Date: 23 May 02	Proj No: 02/095/PA	
Scale: 1:100/1250	Drg. No: 001	Rev: