

EXISTING SECTION THRO' GARAGE / UTILITY ROOM

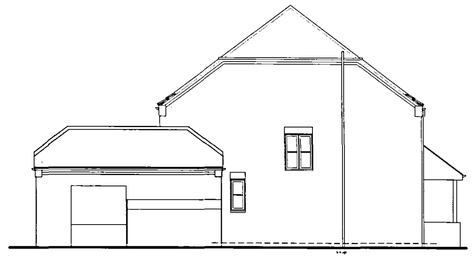

EXISTING SIDE ELEVATION



EXISTING FRONT ELEVATION



EX STING REAR ELEVATION

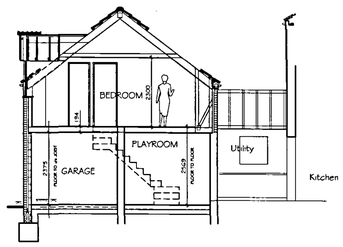

PROPOSED SECTION



PROPOSED SIDE ELEVATION



PROPOSED FRONT ELEVATION



PROPOSED REAR ELEVATION

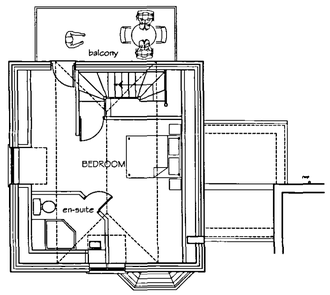

PROPOSED FIRST FLOOR LAYOUT

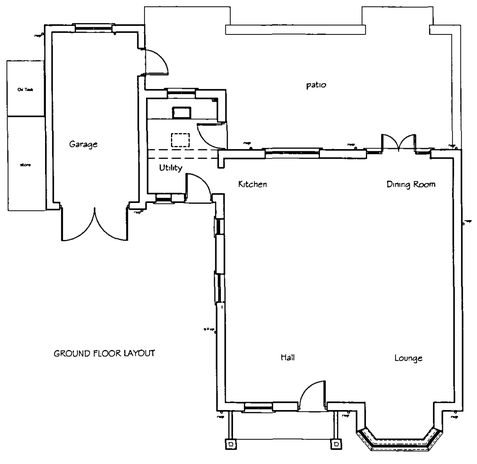

GROUND FLOOR LAYOUT

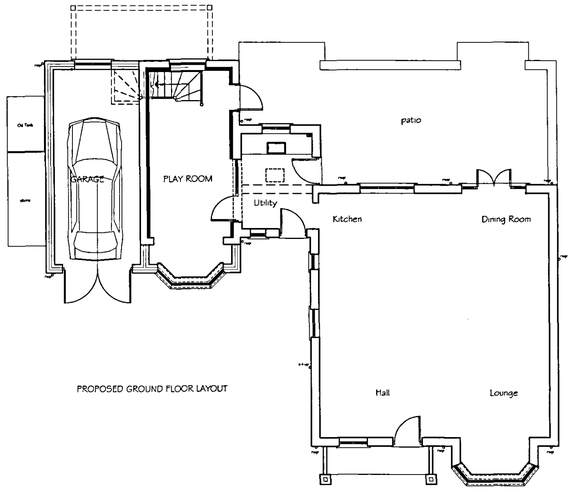

PROPOSED GROUND FLOOR LAYOUT

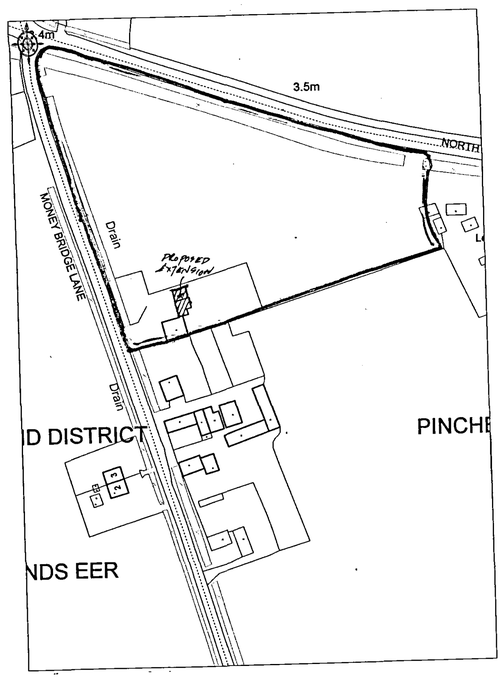

Site / Location Plan - 1:1250

Planning & Development
19 OCT 2006
Ref: 1467/06

DETERMINED
PLAN

© This drawing is copyright

Contractors must check all dimensions on Site. Only figured dimensions are to be worked from. Any foundation depths indicated are indicative only and must be in accordance with the consulting engineers design and/or agreed on site with the local authority during excavations. Any discrepancies in the information contained herein must be reported to the Architect before work proceeds.

Drawings to be read with Engineers calculations / report where applicable.

Note: If drawing details existing structures, we have not inspected woodwork or other parts of the structure which are covered, unexposed or inaccessible and we are therefore unable to report that any such part of the property is free from defect.

Project	Currency Cottage - Money Bridge Lane Pinchbeck
Drwg.	Proposed Extension + Alterations
Scale 1:100@ A1	Date Oct 06
Drg No. 51575/P/02	Rev. -

architects • designers • planning consultants
Old School House · 36 Boston Road · Sleaford
Lincolnshire · NG34 7EZ · Tel: 01529 414141
Fax: 01529 415757

clive wicks associates

©