




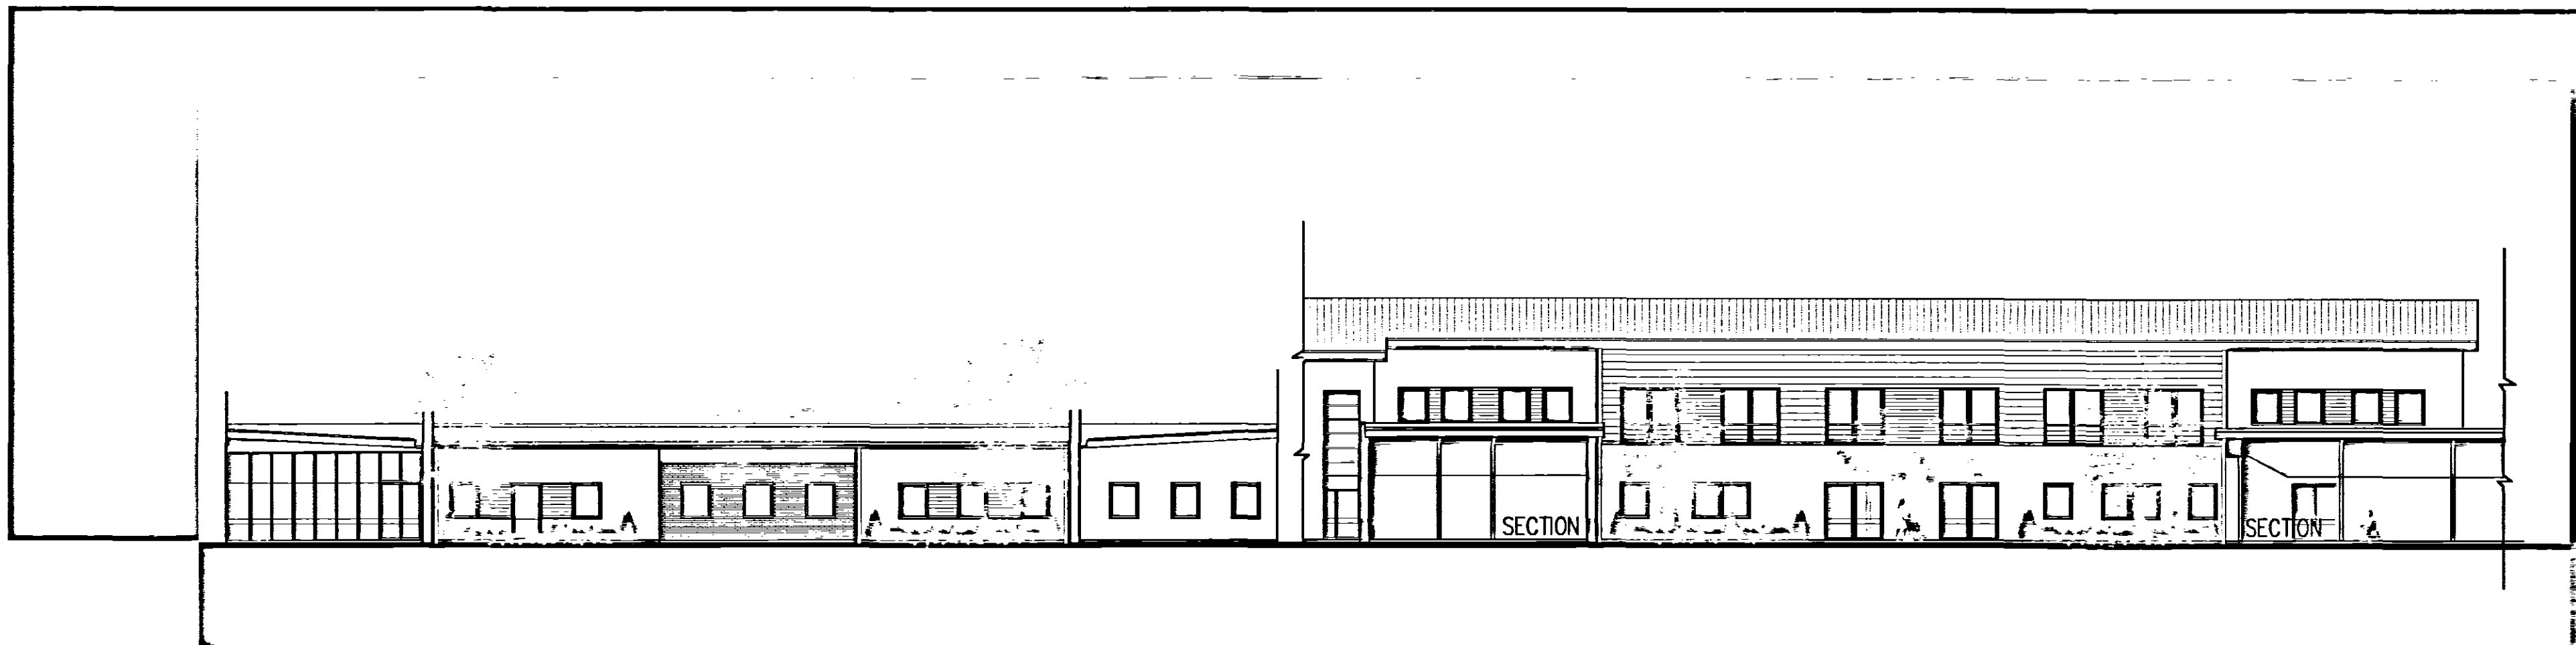


MIU COURTYARD ELEVATIONS

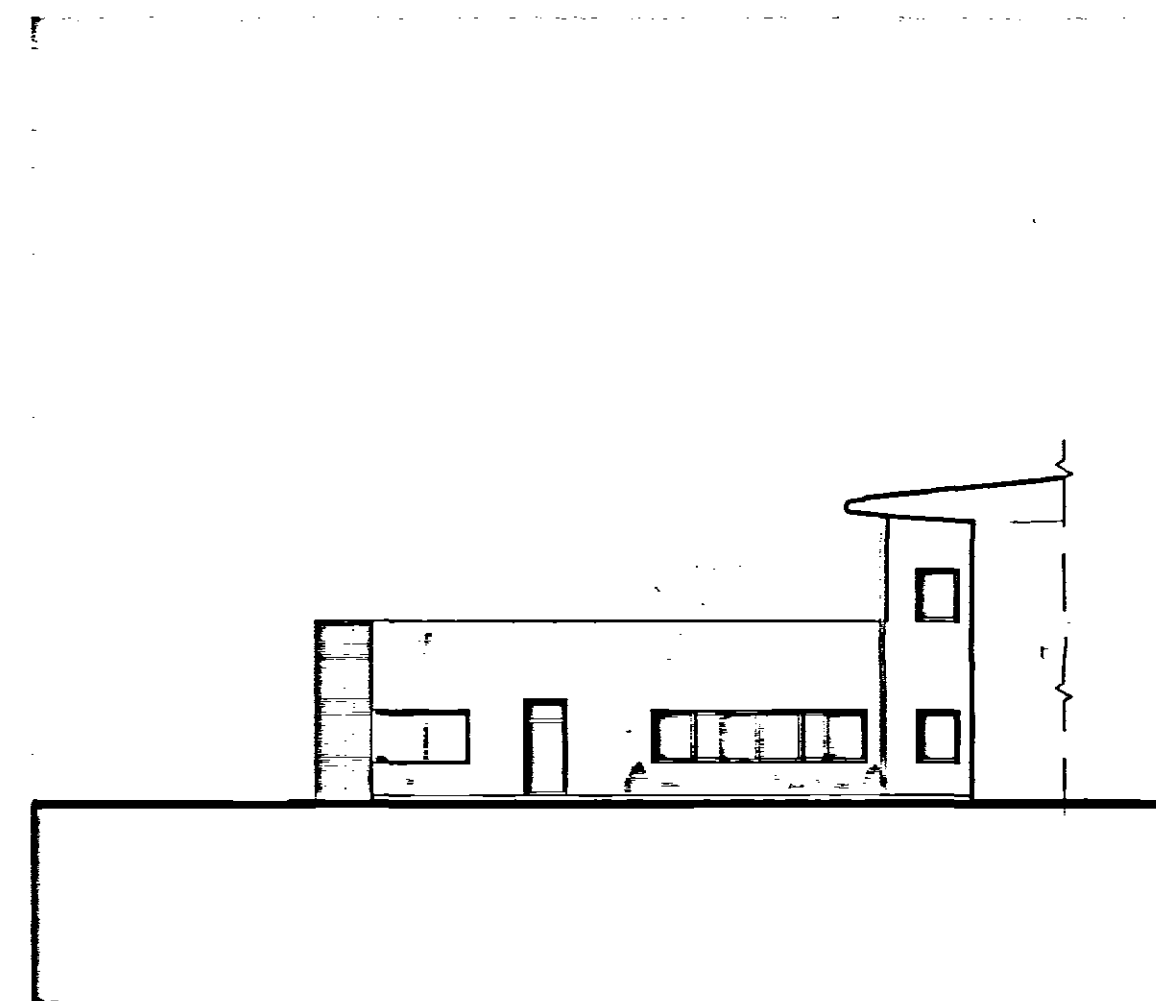


ENTRANCE SIDE ELEVATIONS

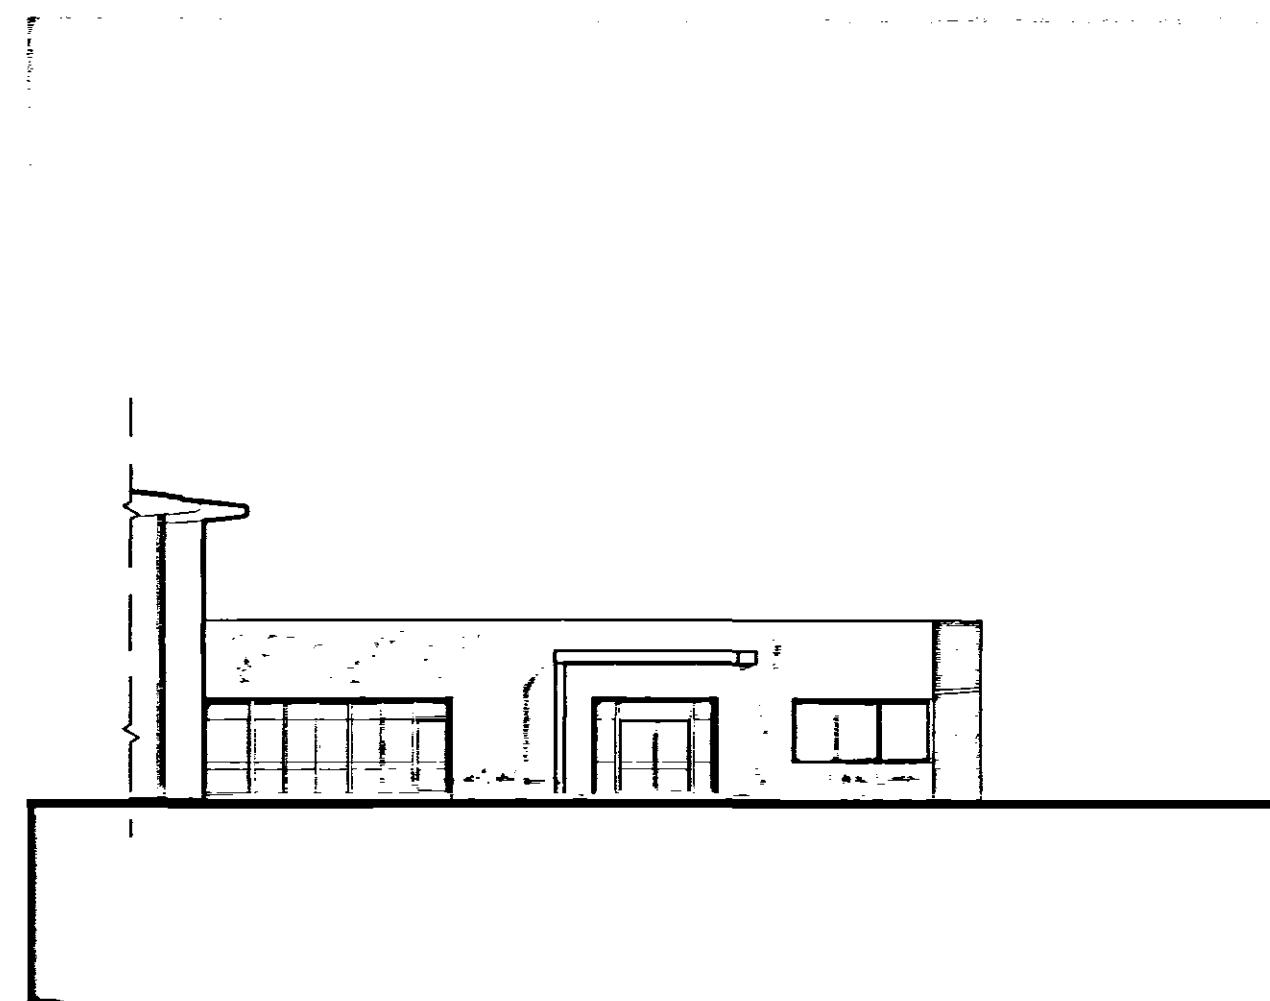


MH COURTYARD ELEVATIONS

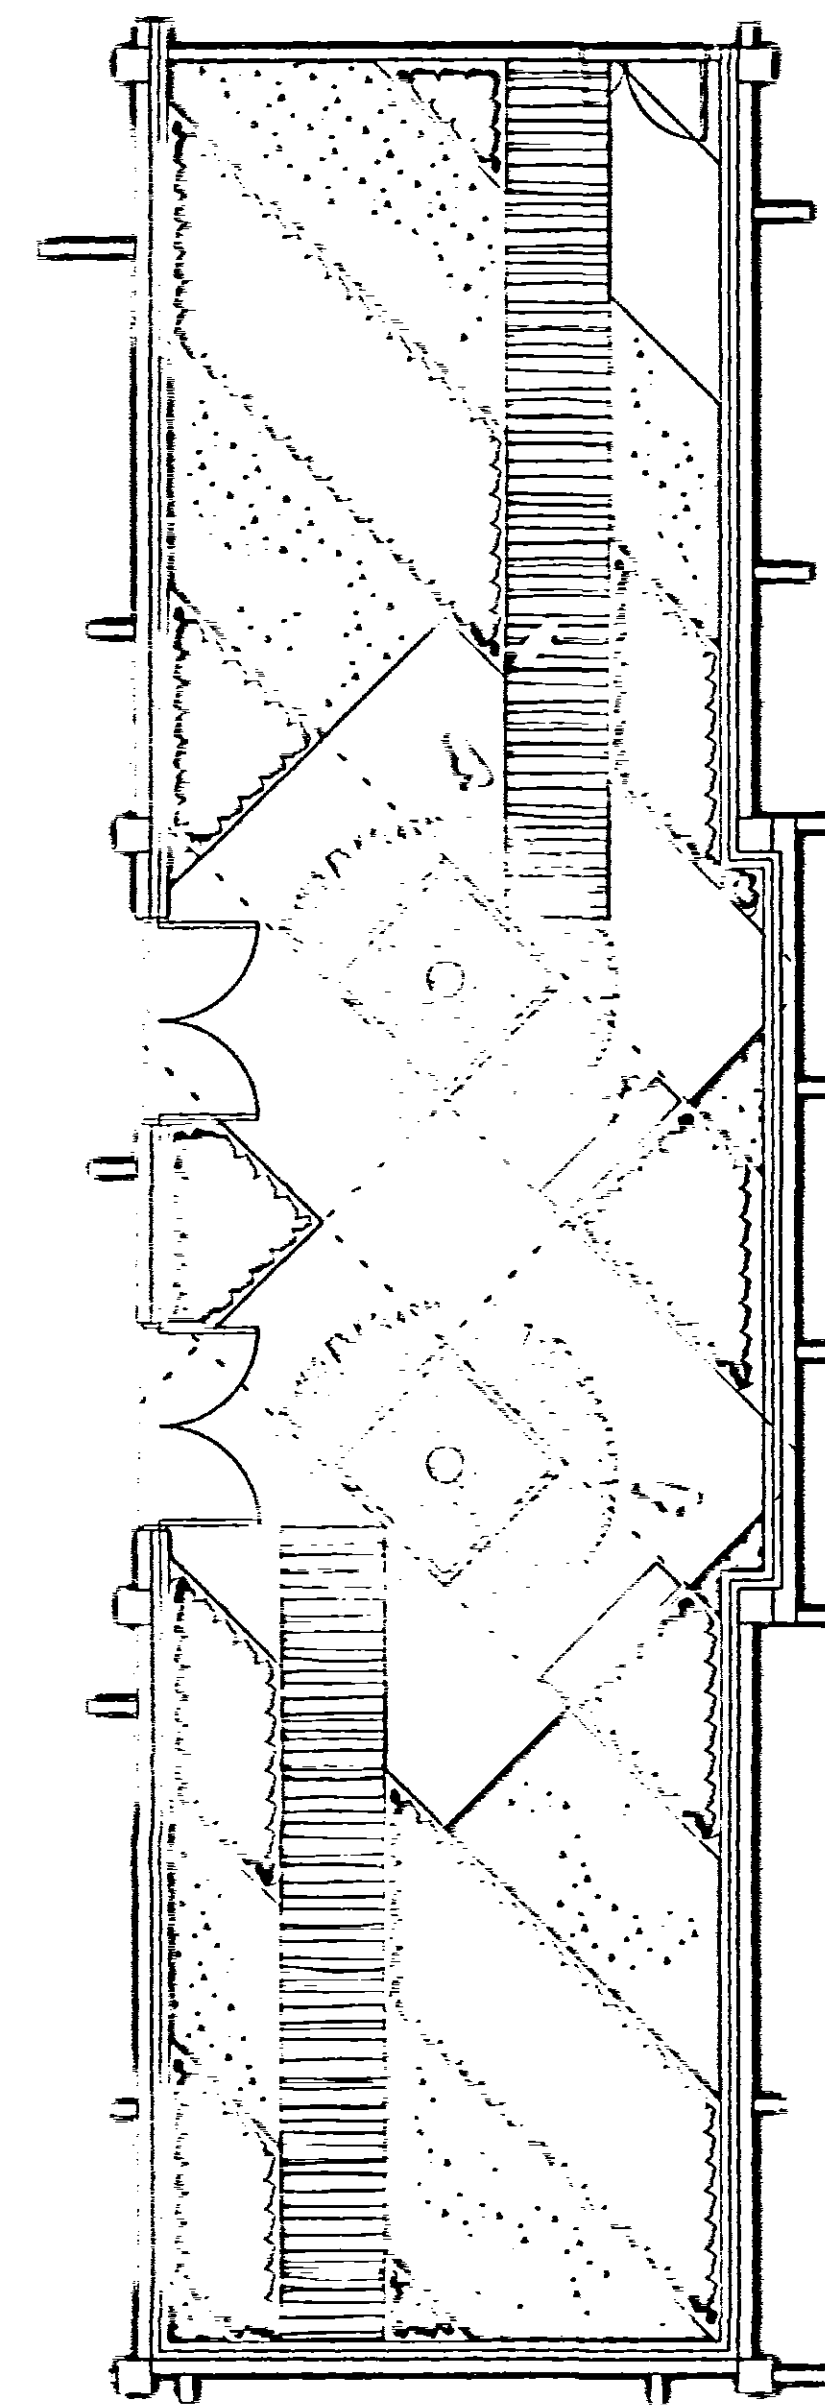

MIU courtyard landscaping

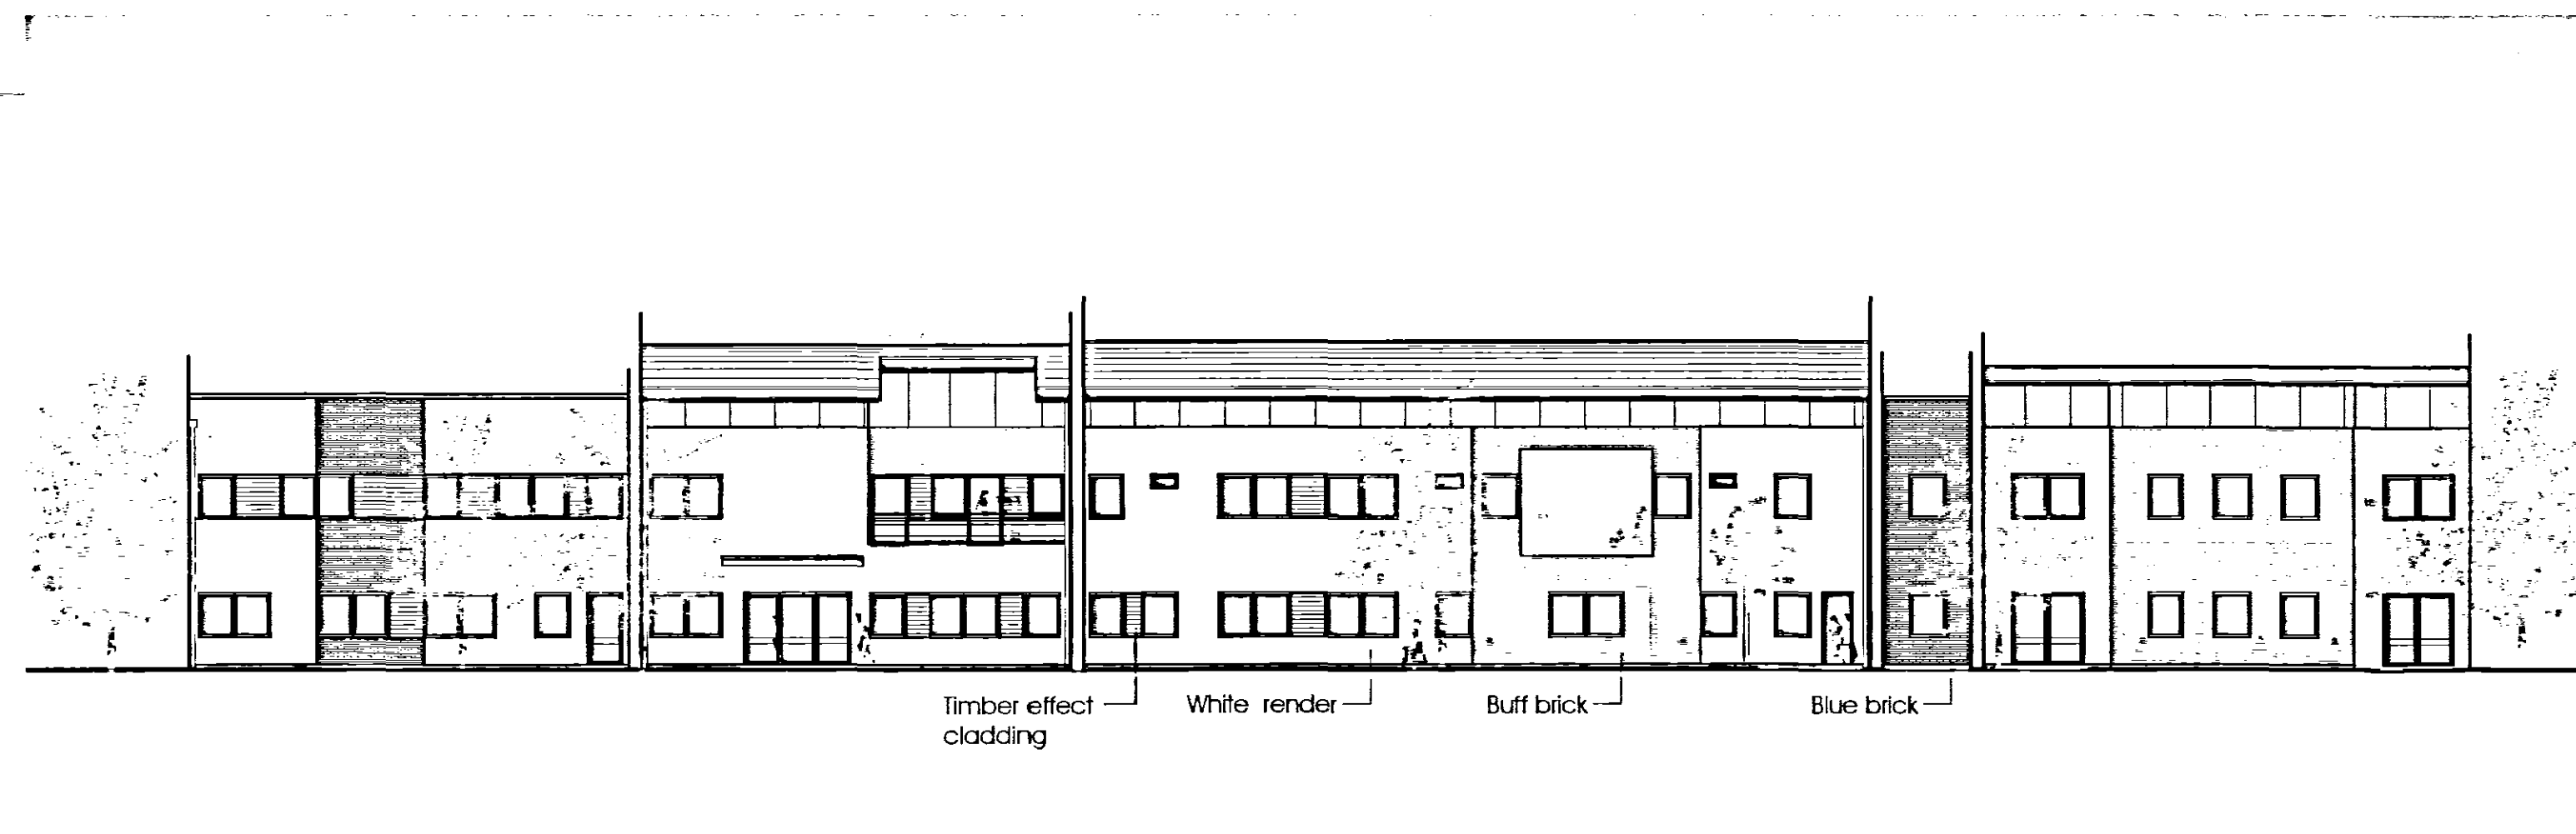

WARD COURTYARD ELEVATIONS

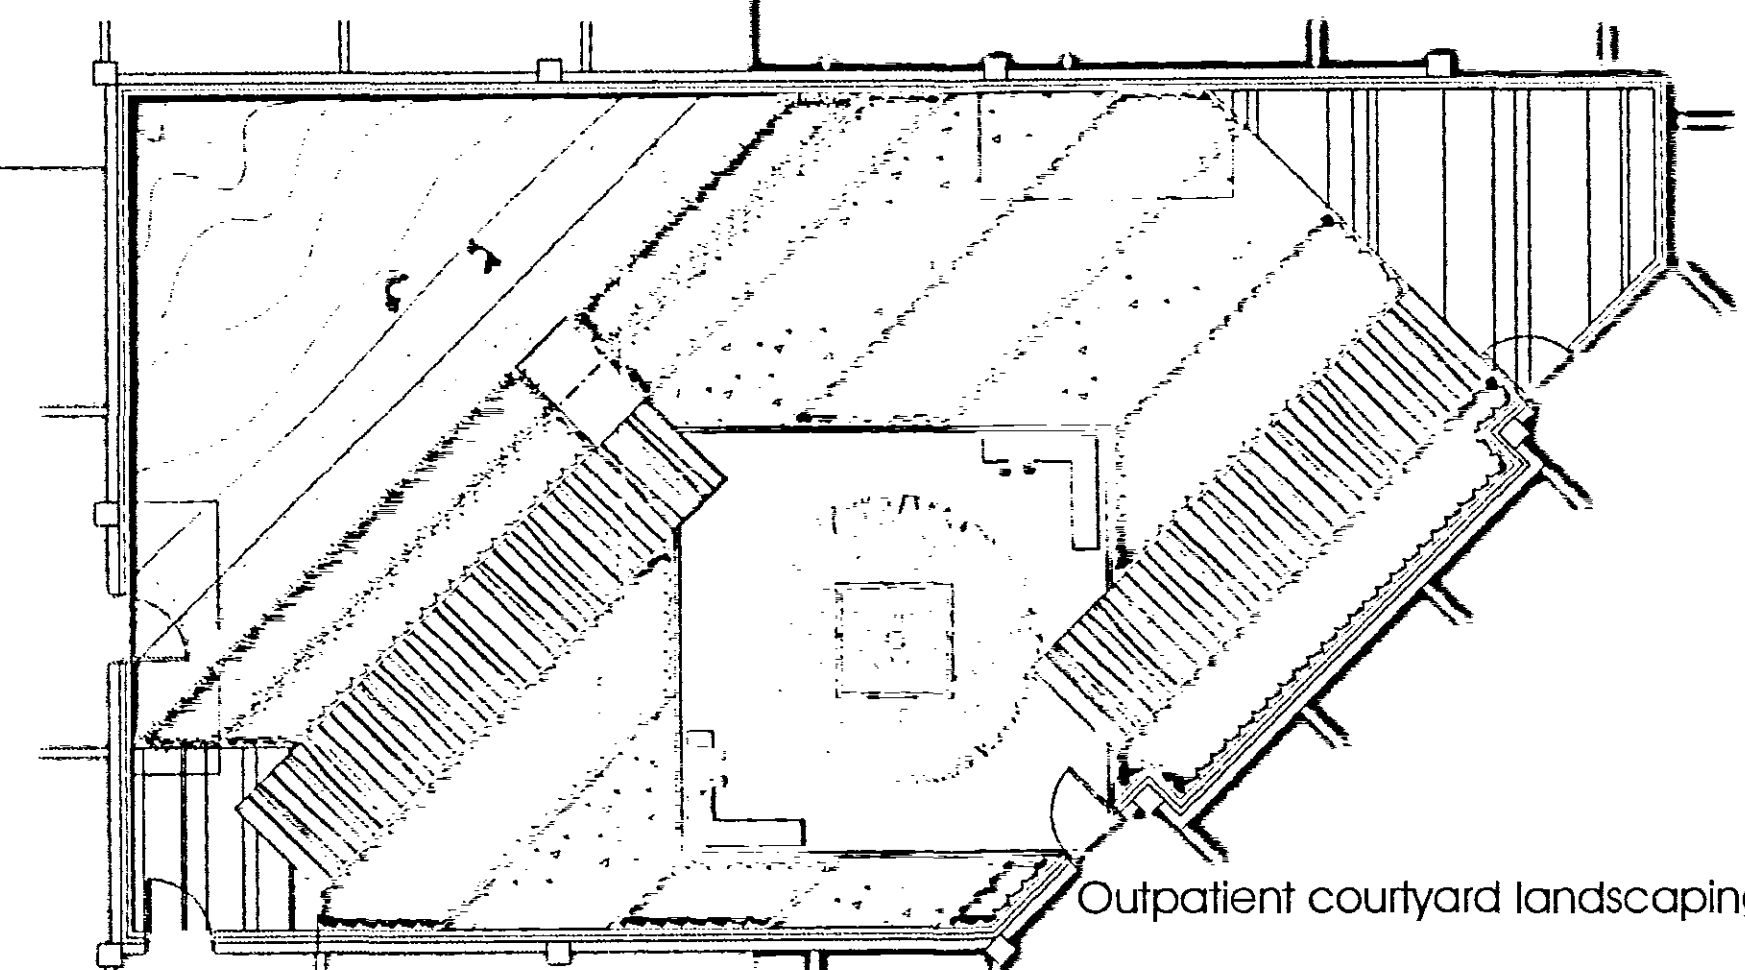

Outpatient courtyard landscaping

SOUTH HOLLAND PROPOSAL

PLANNING APPLICATION

Arden Partnership

WATKINS GRAY INTERNATIONAL LLP
ARCHITECTS PLANNERS INTERIOR DESIGNERS
Colechurch House 1 London Bridge Walk LONDON SE1 2SX
telephone 020 7940 8400 fax 020 7940 8444
Email mail@wgi.co.uk

WGI

project SOUTH HOLLAND
COMMUNITY HOSPITAL
drawing COURTYARDS ELEVATIONS

2006-10-23 scale 1:200@A1
no. 104030/03/P202_rev2

RECEIVED
14/06/06
ST 200