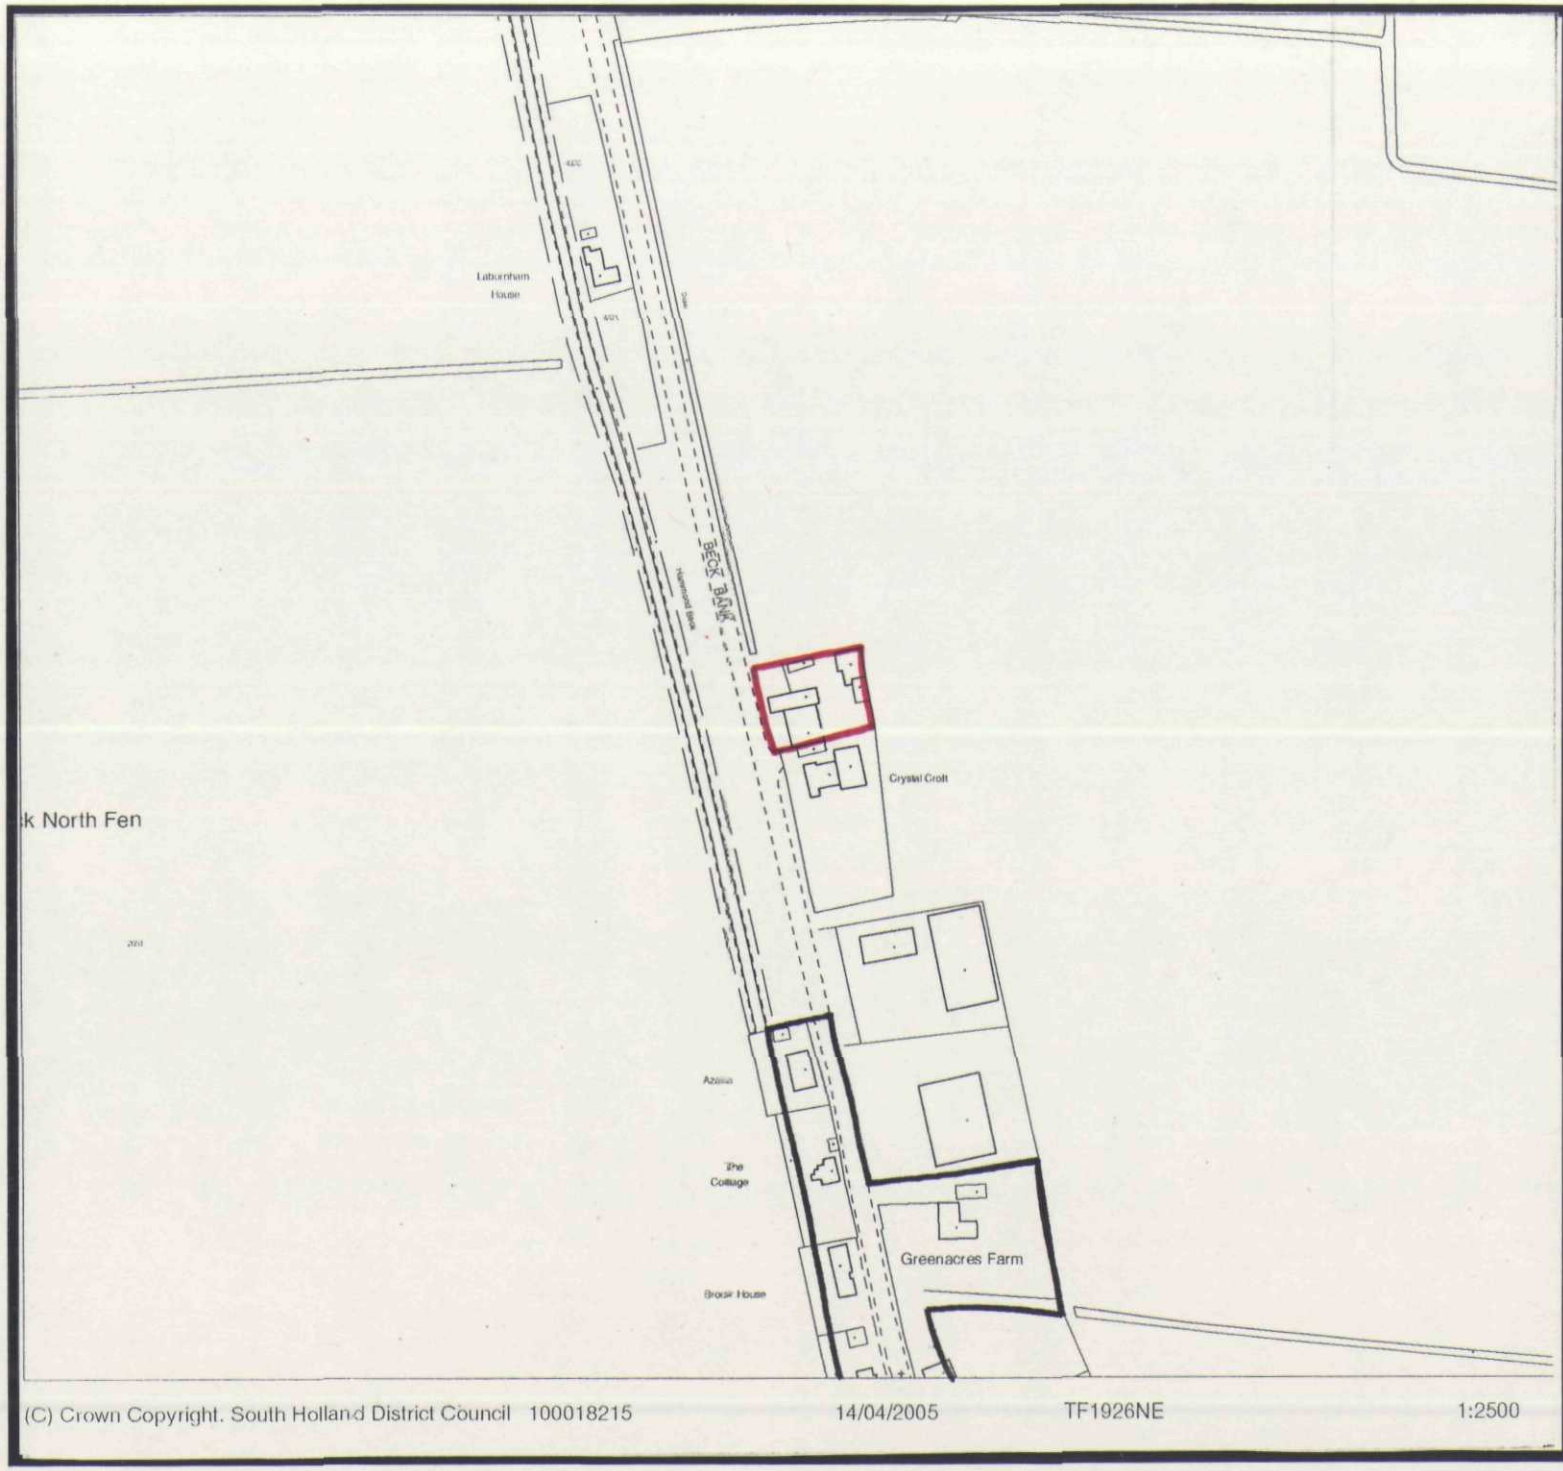



# South Holland District Council

## Planning & Development

## Appeal by

## Mr J Wetherall

Appeal Site

Development Boundary

Steve Williams
Head of Planning & Development
Council Offices,
Priory Road, Spalding, Lincs
PE11 2XE

| Scale: 1:2500 | Date: April 2005 |
|---|---|
| Plan 'A' | North ↑ |