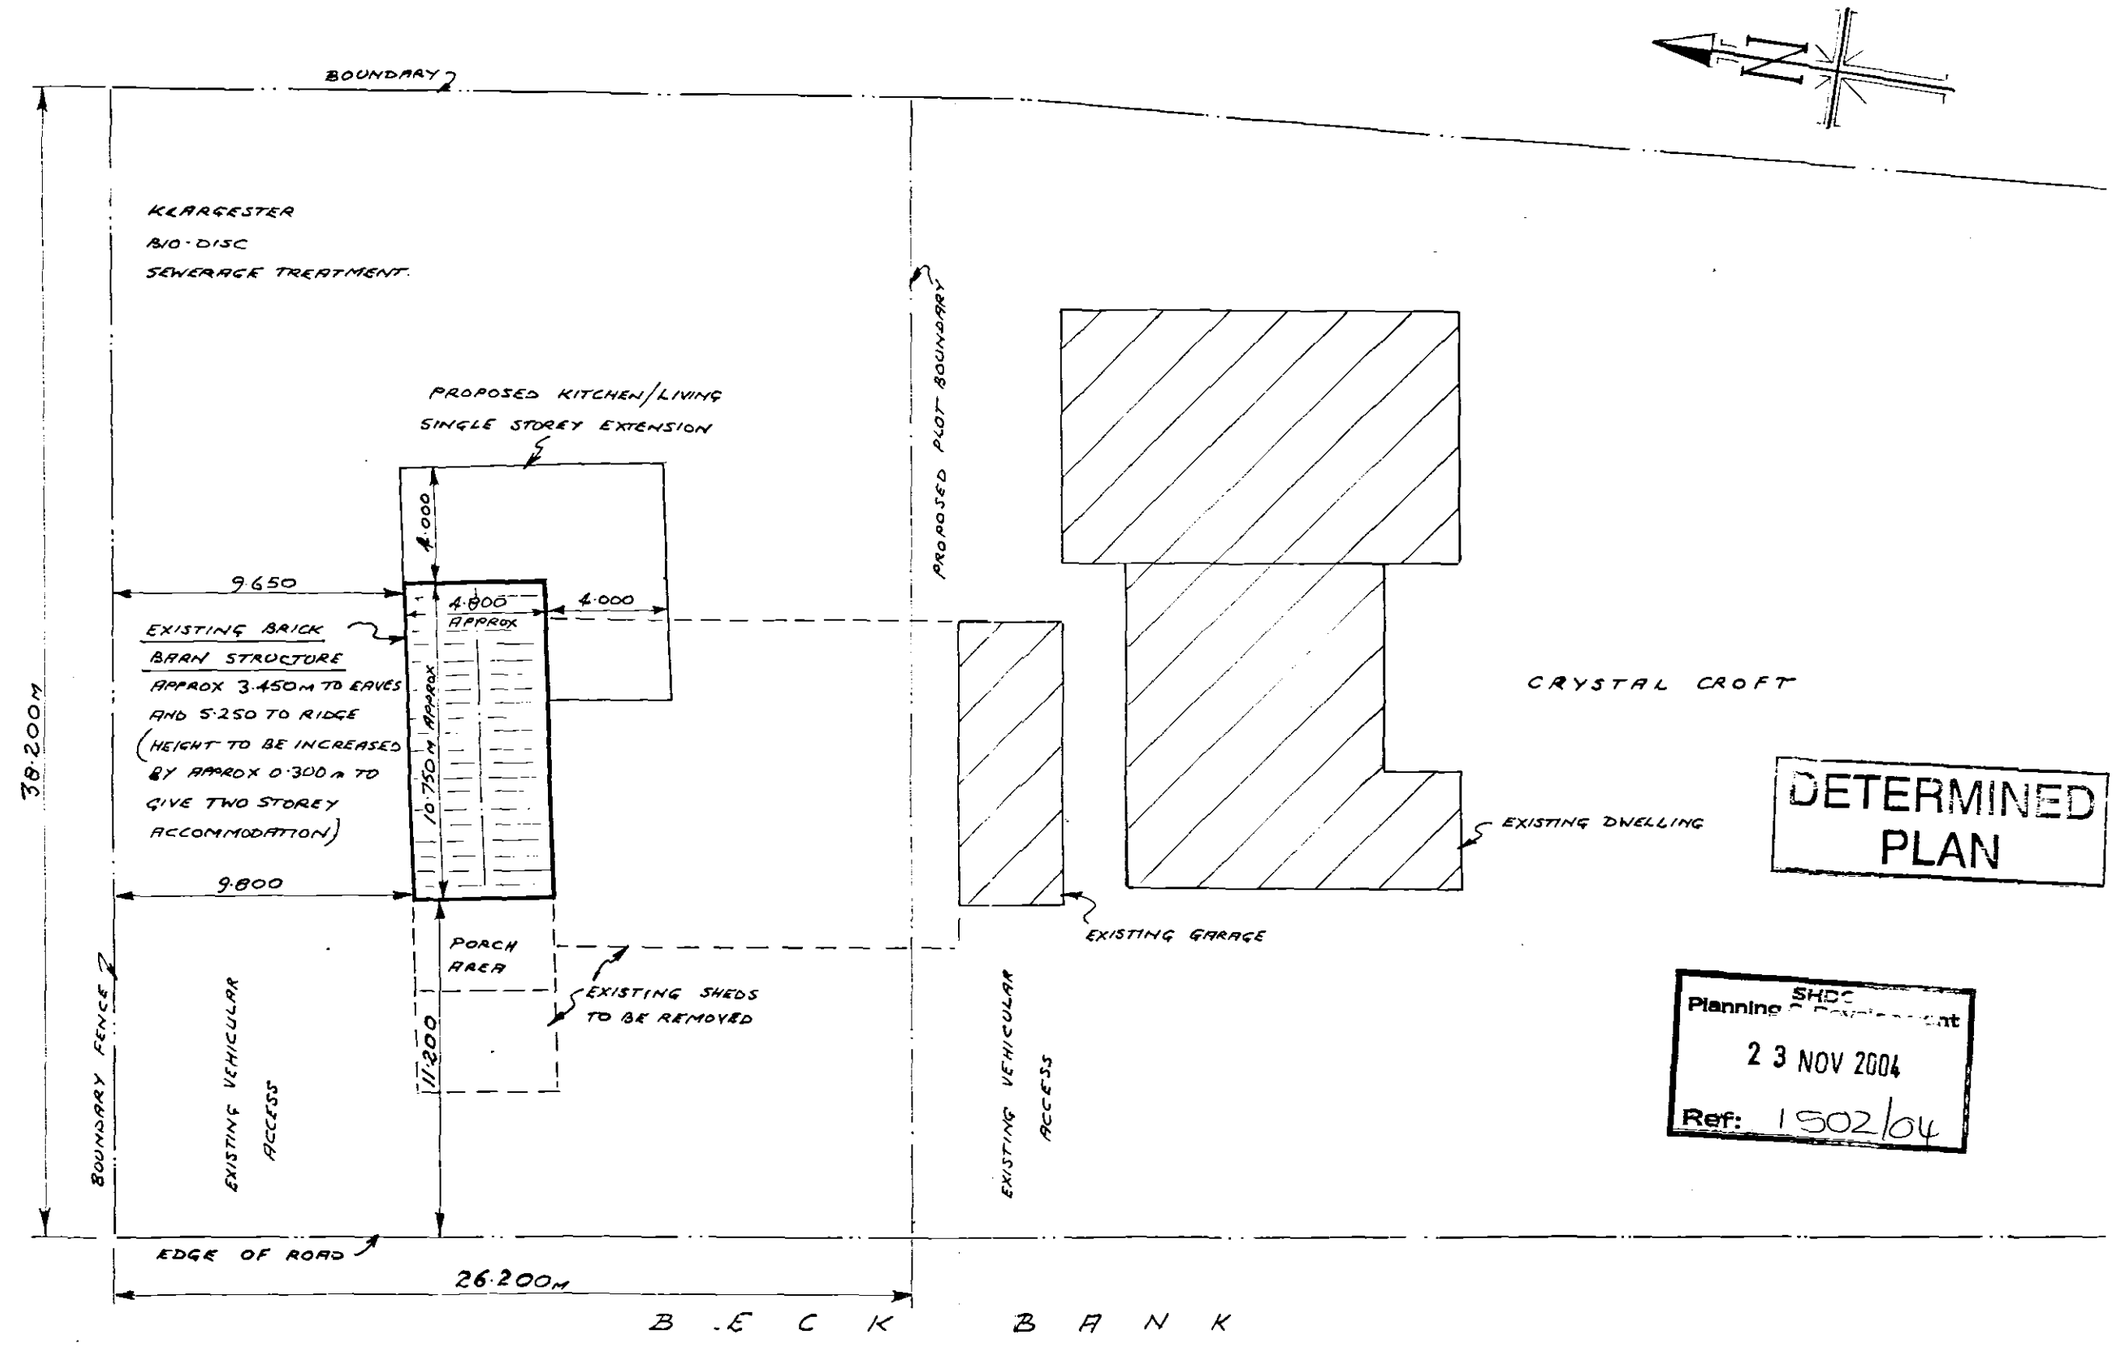


DETERMINED PLAN

SHDC Planning Department
23 NOV 2004
Ref: 1502/04

SCALE 1:200 DATE: SEPT 04
REV 'A' NOV 04 - PLOT BOUNDARY ALTERED

PROPOSED BARN CONVERSION TO FORM PRIVATE DWELLING AT BECK BANK, WEST PINCHBECK, SPALDING, LINCS PE11 3QN