

**Contractor to check all Dimensions on site prior to ordering materials / commencing work.Do Not Scale from this Drawing - If in doubt then please ask**

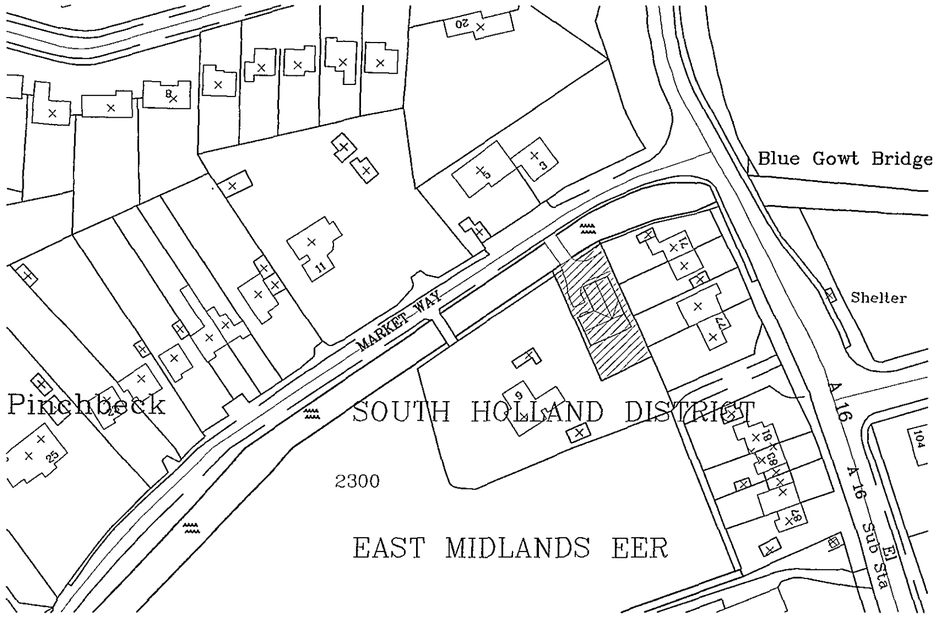


## Site Location Plan
Scale 1:1250

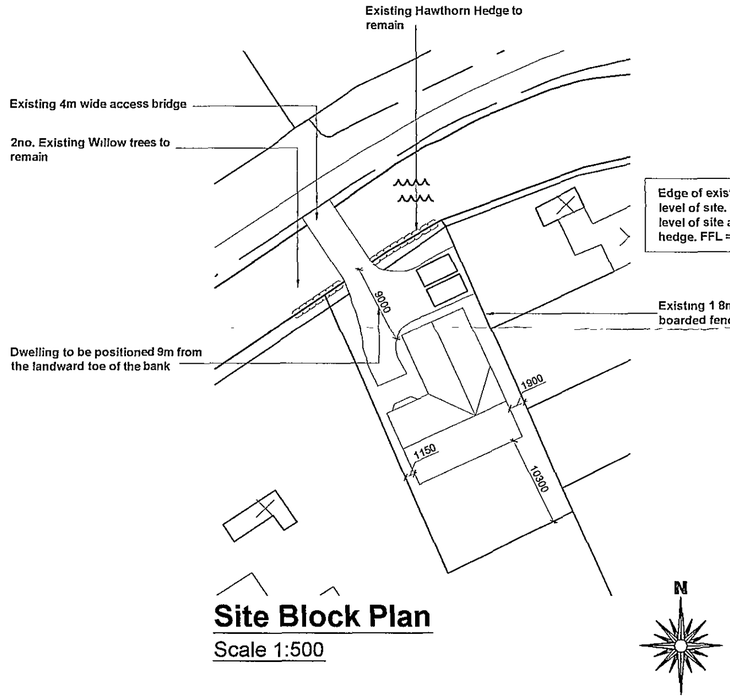


## Site Block Plan
Scale 1:500

DETERMINEL PLAN

SHDC
Planning & Development
20 NOV 2007
Ref: 1536/07

Due to areas of the structure being covered, unexposed or otherwise inaccessible the notes / specifications of existing materials are subject to confirmation of site when it is feasible to expose the relevant areas of construction

PLEASE NOTE

Client:
Mr R Uttley & Mrs K Woolley
144 Spalding Road
Pinchbeck
PE11 3UE

Site
Proposed Chalet Bungalow:
Market Way
Pinchbeck
PE11 3PE

Drawing Title
**Site Location & Block Plan**

remway Design Ltd
2 Red Lion Street
Spalding
PE11 1SX
Tel / Fax: 01775 768 921
Mobile : 07815 112 058
e-mail: jason@remwaydesign.co.uk

Date: aug07 | Scale: As noted

Drawing No:
**1451 - 06**