

REAR ELEVATION TO WORKSHOP

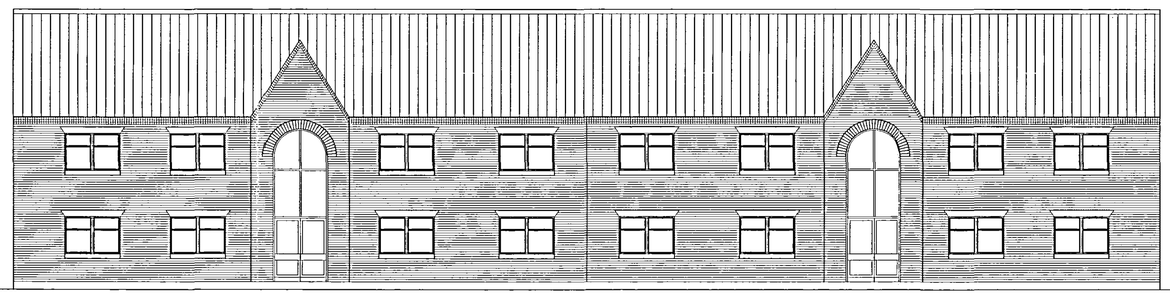

BRITLOK SLATES

FACING BRICKS WITH PRECAST CILLS AND LINTOLS

5000X3200 GLAZED ENTRANCE SCREEN AND DOORS

WINDOWS 1800X1200 THOO TOP VENTS WITH FIXED BOTTOM LIGHTS

FRONT ELEVATION TO DOZENS BANK

WINDOWS 1200X1200 THOO TOP VENTS WITH FIXED BOTTOM LIGHTS

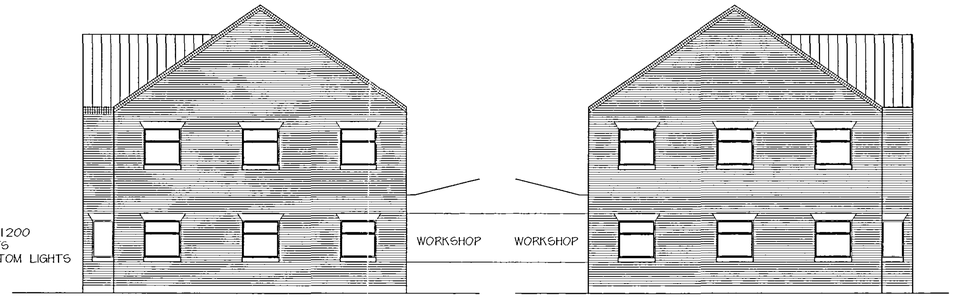

GABLE ELEVATION

GABLE ELEVATION

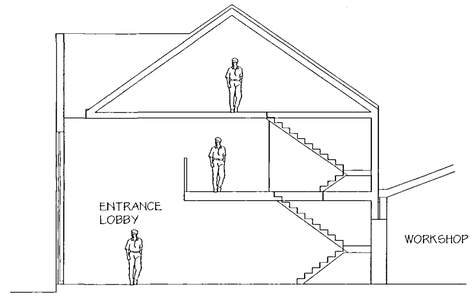

SECTION B-B

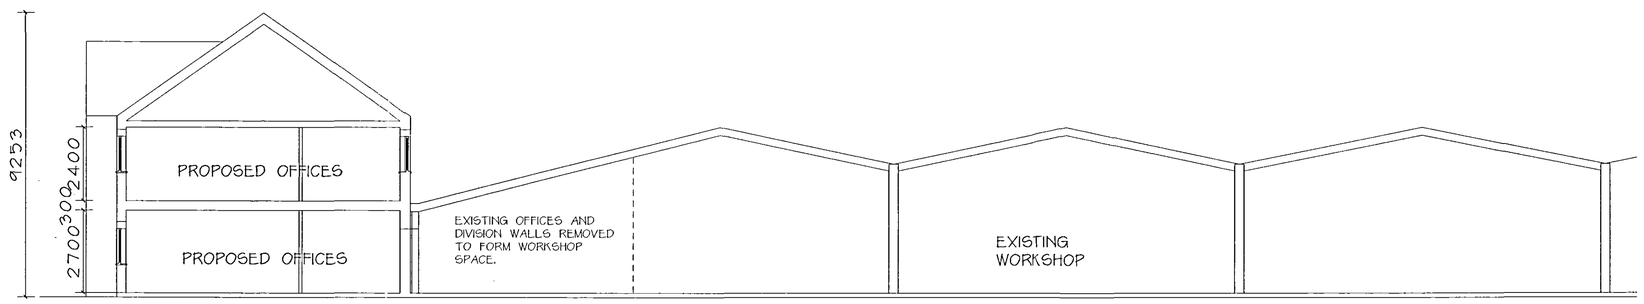

SECTION A-A

REVISIONS:-

1568/96

M. PARKER
& SONS LIMITED

BUILDERS & CONTRACTORS

ST. JOHNS RD SPALDING LINCS PE11 1JX
FAX. 01775 762171 TEL. 01775 724777

PROPOSED OFFICES AND WORKSHOPS
FOR M. PARKER & SONS LTD.
PODE HOLE
SPALDING

SECTIONS & ELEVATIONS

SCALES 1:100
DRG. NO. PHP 2A DATE

DETERMINED PLAN