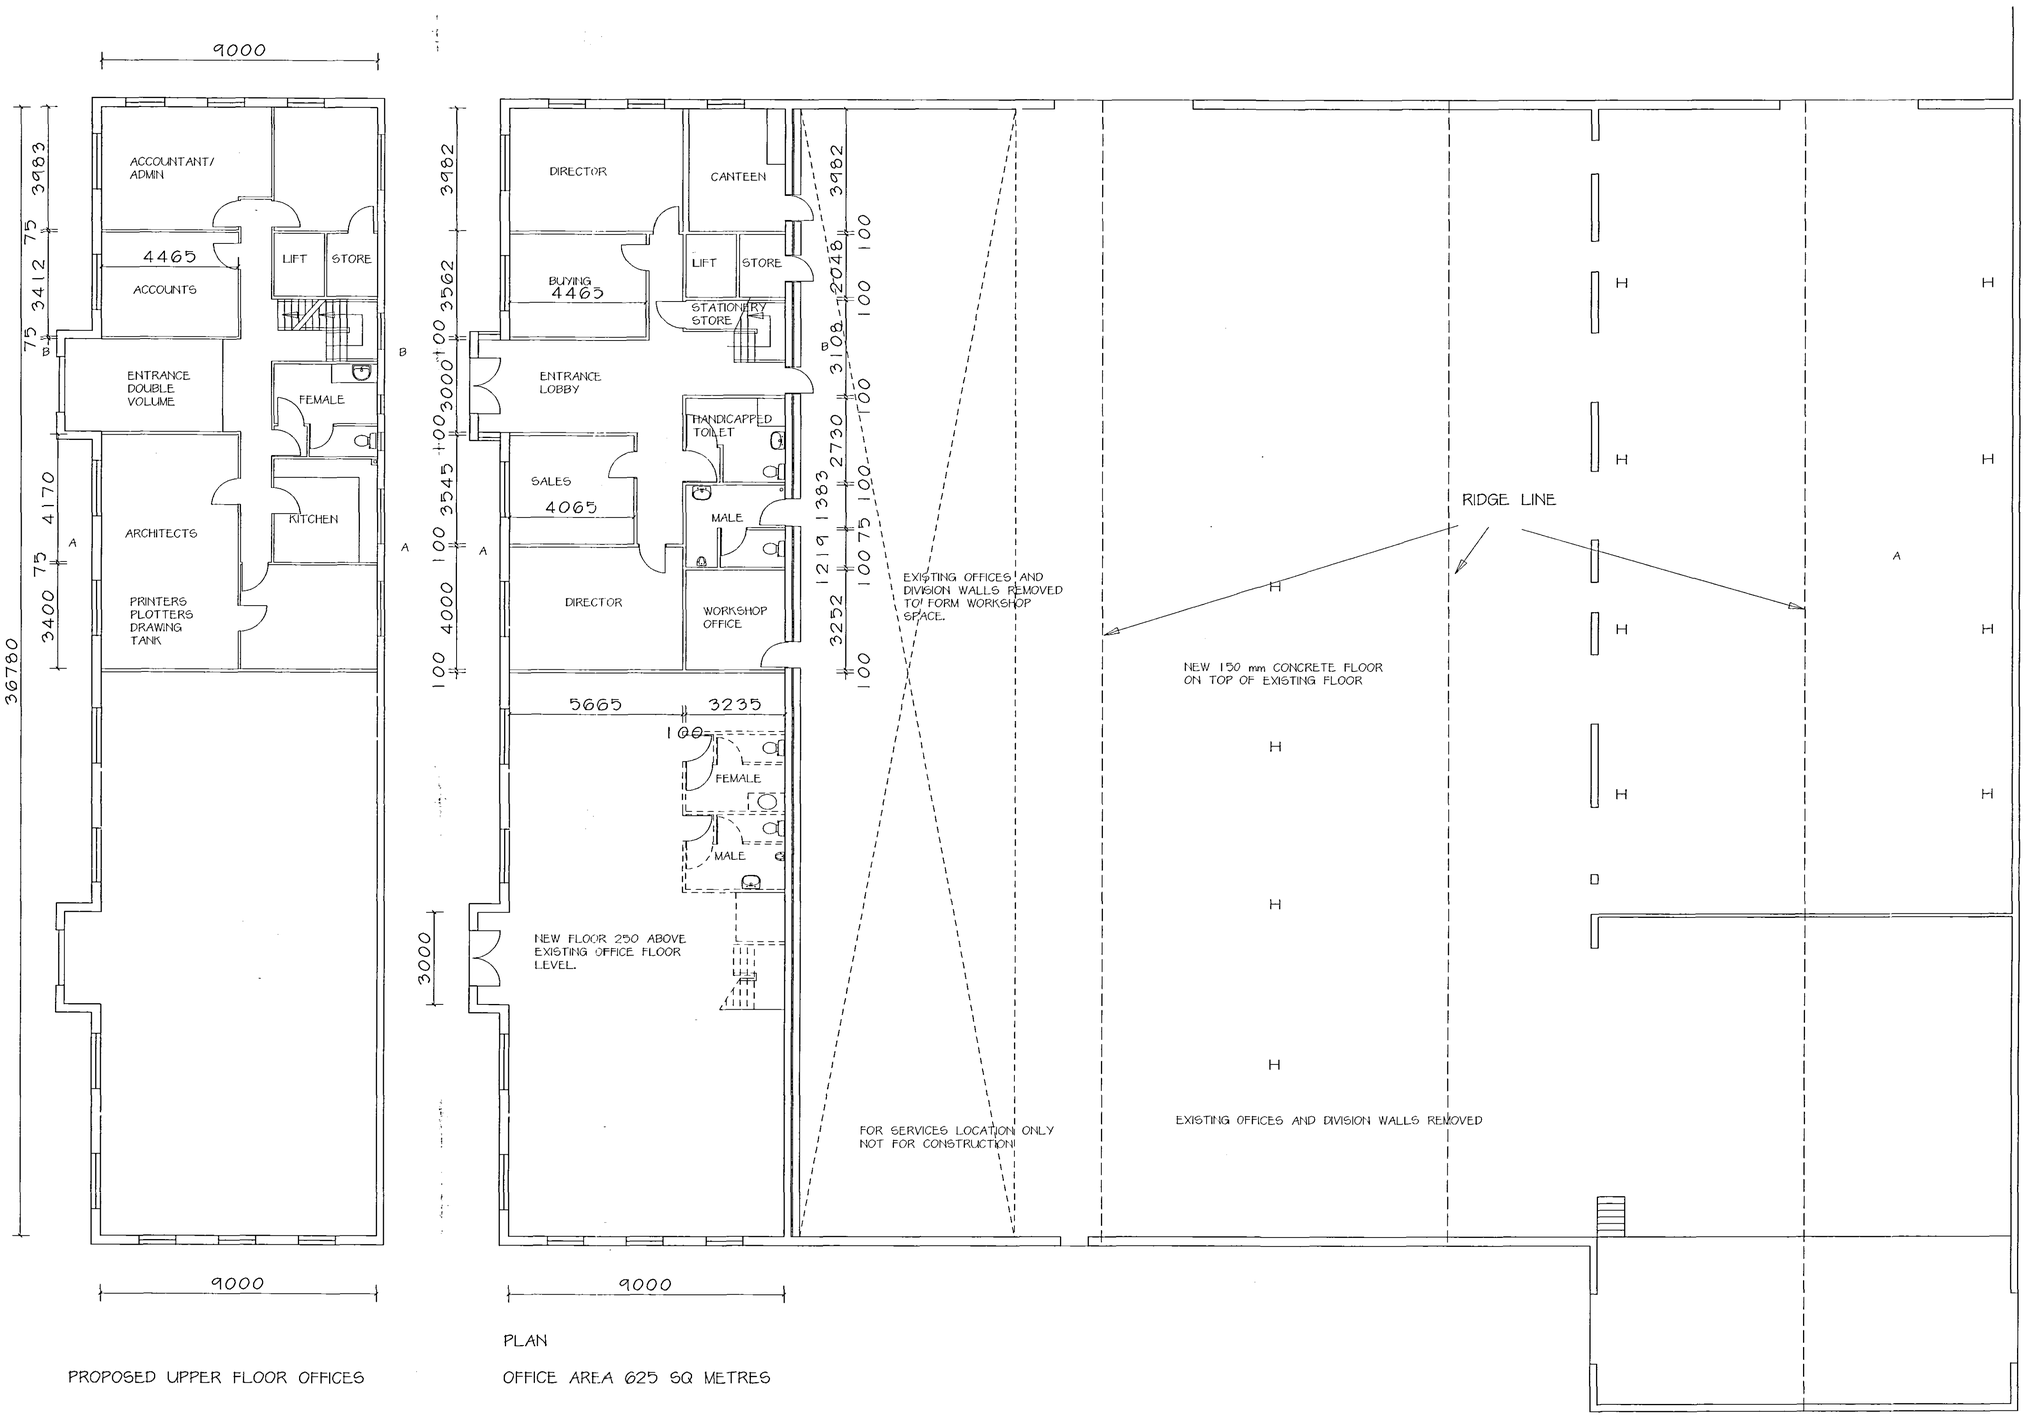

PROPOSED UPPER FLOOR OFFICES

PLAN

OFFICE AREA 625 SQ METRES

REVISIONS:-

15/8/06

M. PARKER
& SONS LIMITED

BUILDERS & CONTRACTORS

ST. JOHNS RD SPALDING LINCS PE11 1JX
FAX. 01775 762171 TEL. 01775 724777

PROPOSED OFFICES AND WORKSHOPS
FOR M. PARKER & SONS LTD.
PODE HOLE
SPALDING

OFFICE/WORKSHOP PLANS

SCALES 1:100
DRG. NO. PHP 1B DATE

DETERMINED PLAN