

DO NOT SCALE THIS DRAWING. THE CONTRACTOR IS DEEMED TO HAVE CHECKED ALL DIMENSIONS ON SITE AND REPORT ANY DISCREPANCIES TO OGLESBY & LIMB LTD
THE CONTENTS OF THIS DRAWING ARE COVERED BY COPYRIGHT AND REMAIN THE PROPERTY OF OGLESBY & LIMB LTD. WRITTEN APPROVAL MUST BE OBTAINED FROM OGLESBY & LIMB LTD PRIOR TO DUPLICATION OR REPRODUCTION OF THIS DRAWING OR ITS CONTENTS
ANY DIMENSIONS NOT SHOWN ARE TO BE CHECKED AND AGREED WITH OGLESBY & LIMB LTD

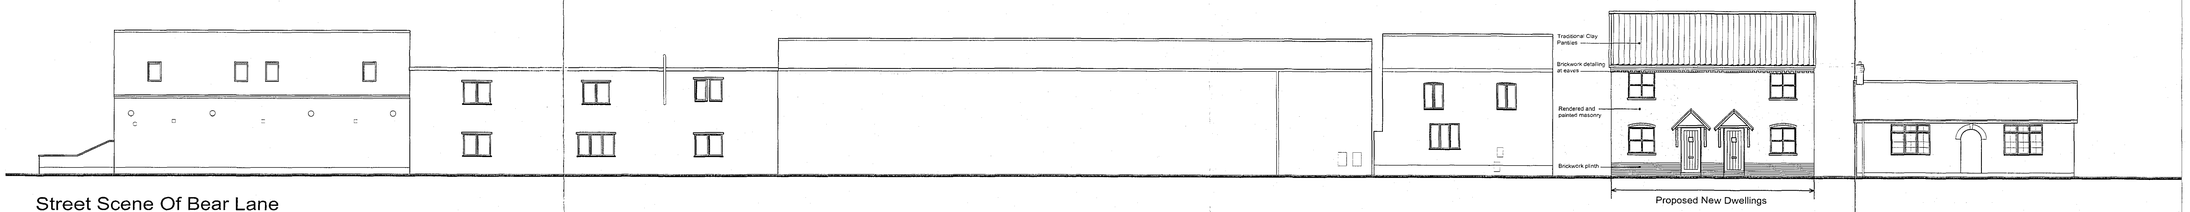

Street Scene Of Bear Lane
Scale 1:100

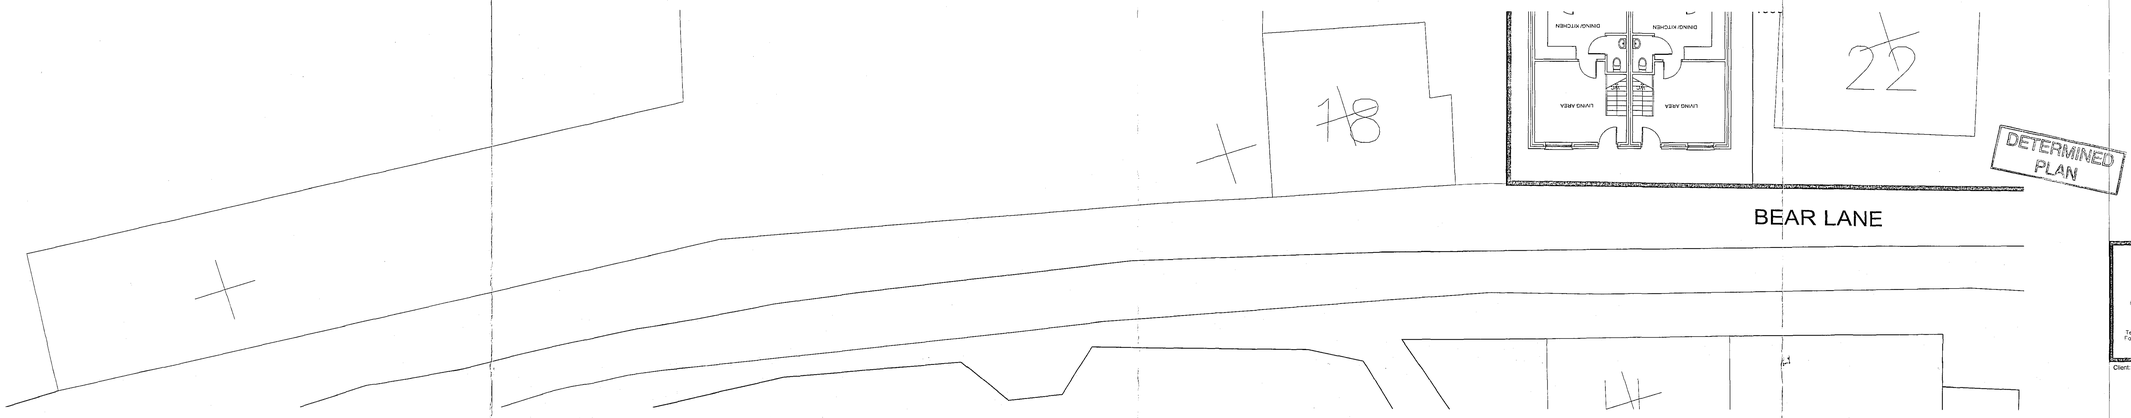

Plan View Of Bear Lane

Oglesby & Limb Ltd
Chartered Architects and Building Surveyors
67 London Road, Newark, Notts NG24 1RZ
5-9 New Street, Boston, Lincs PE21 8LP
Tel: 01636 702030 Fax: 01636 703740
Tel: 01205 364795 Fax: 01205 310842
e-mail: design@o-l-ltd.co.uk

Client:
Monograms Property Limited

Project:
Proposed Residential Development
Land off Bear Lane
Pinchbeck, Spalding

Drawing Title:
Proposed Street Scene View
PRELIMINARY

SBC
Planning & Development
0 6 DEC 2004
Ref: 16021614

Date:	December 2004	Scale:	1:100
Drawn by:	SAM	Checked by:	AJO

Drawing Number:	Rev:
A0153-03	-