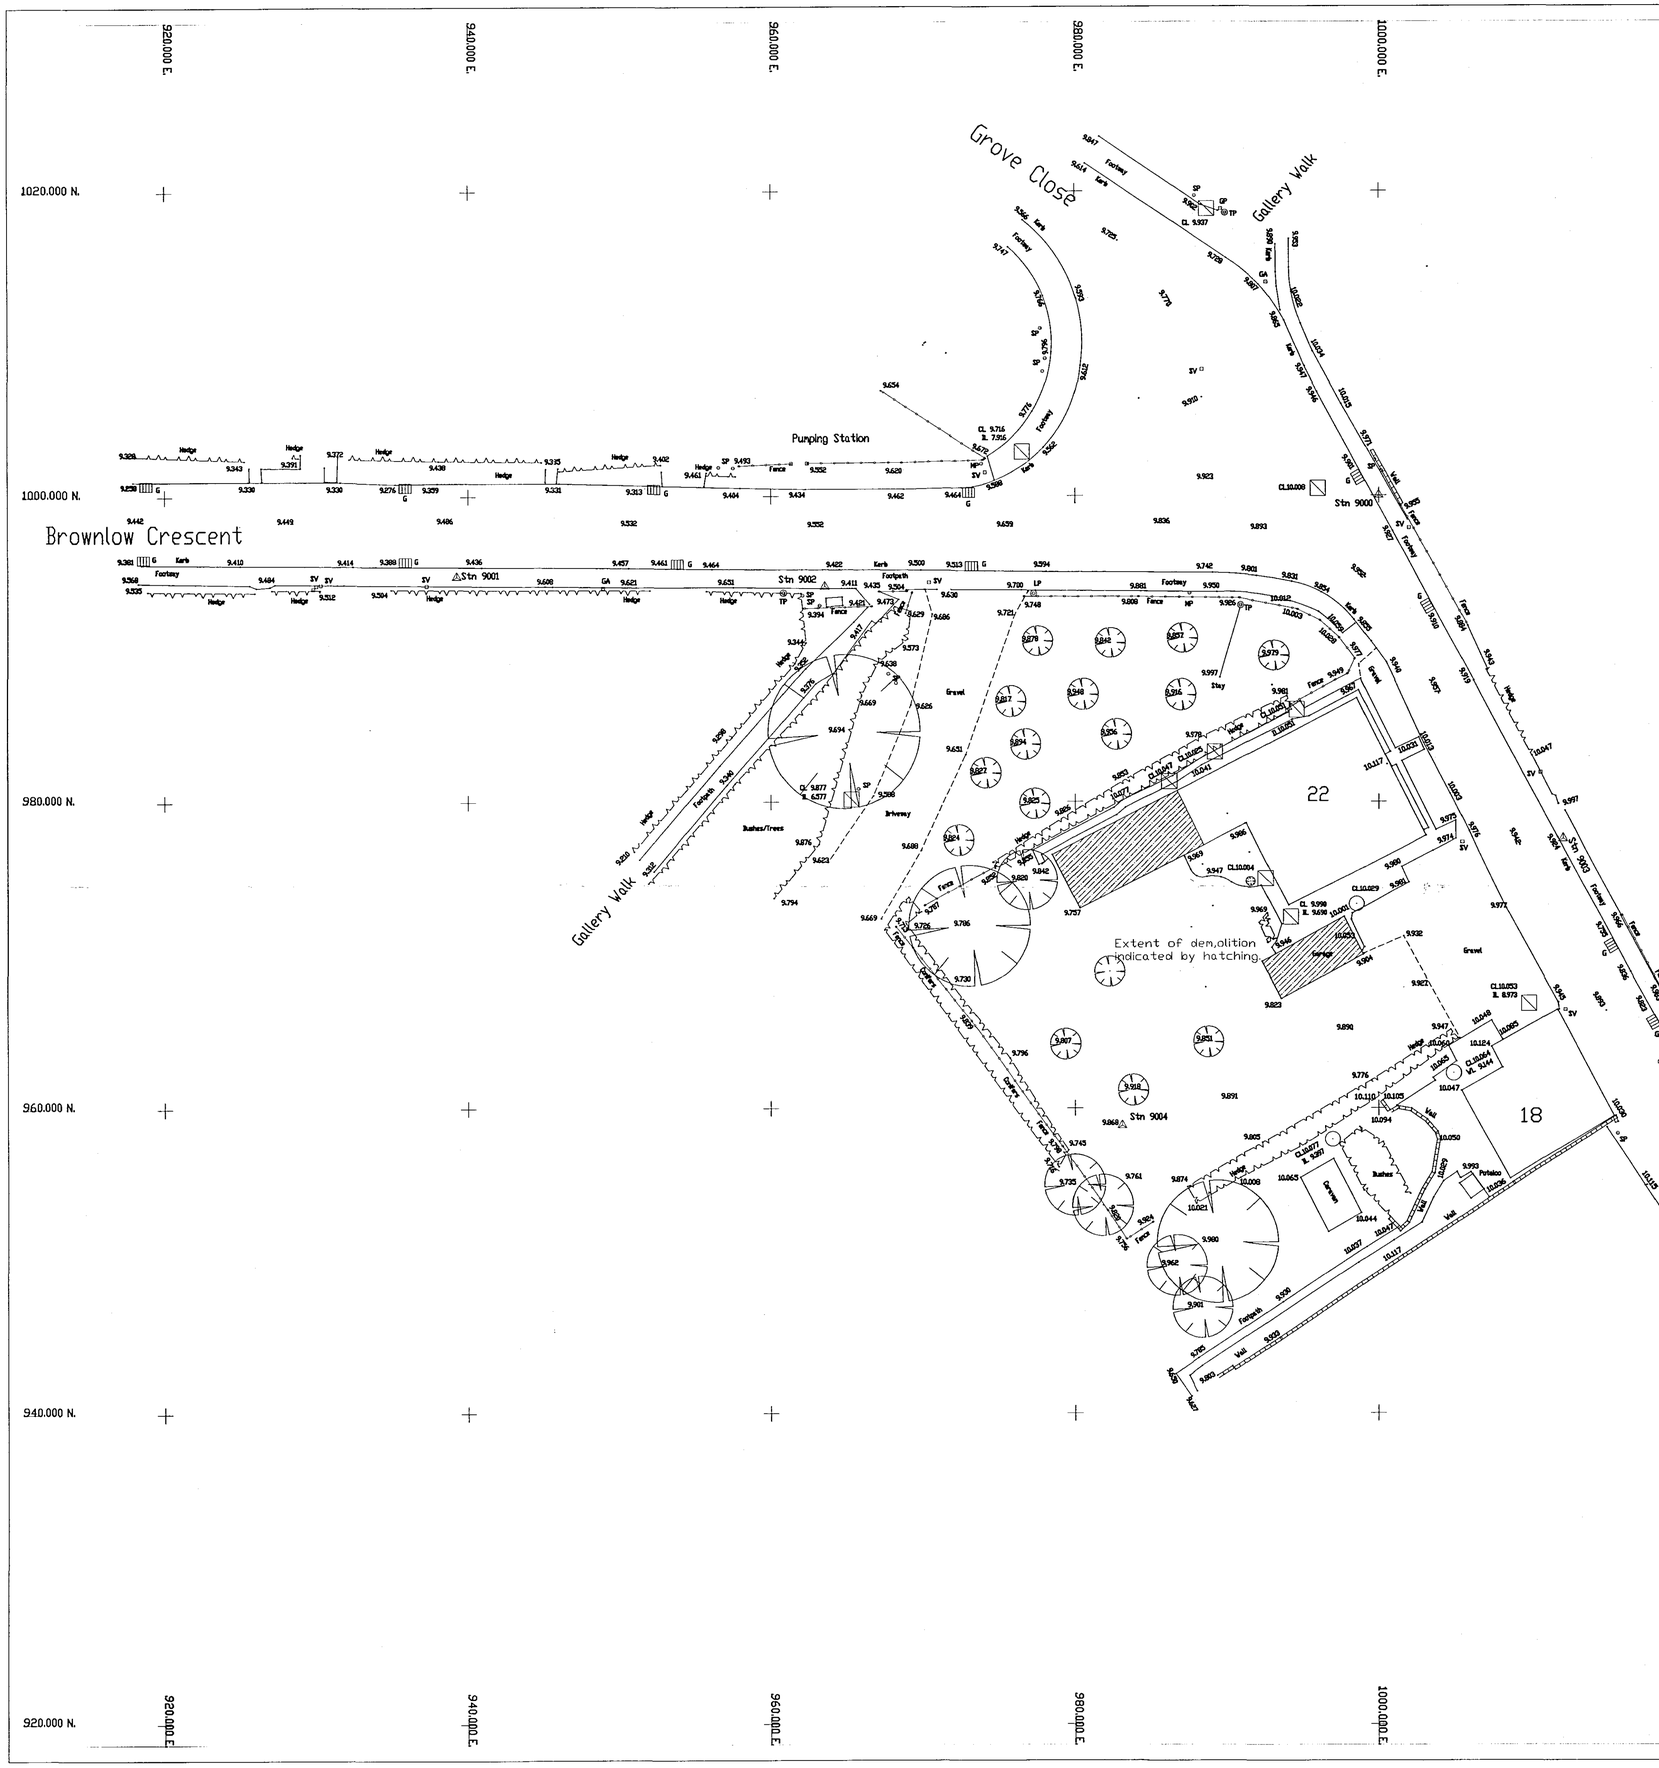


KEY

- BUILDING
- FENCE
- HEDGE
- OVERHEAD ELECTRIC
- UNDERGROUND ELECTRIC
- BANK EDGE
- STORM LINE
- FOUL LINE
- TELECOM LINE
- GAS LINE
- KERB
- WALL
- CABLE TV
- WATER MAIN
- IL INVERT LEVEL
- CL COVER LEVEL
- WL WATER LEVEL
- SPOT LEVEL
- TREE
- GATE
- BOREHOLE
- BATTER SYMBOL
- SURVEY STATION
- TBM
- GP GATE POST
- PO POST
- B BOLLARD
- SP SIGN POST
- ANGLE
- G GULLY
- KO KERB OFFLET
- SV STOP VALVE
- WM WATER METER
- FH FIRE HYDRANT
- MP MARKER POST
- GA GAS VALVE
- EL ELECTRIC BOX
- EP ELECTRIC POLE
- TP TELEPHONE POLE
- BT BRITISH TELECOM BOX
- LP LAMP POST

NOTES

1. Survey plotted to assumed local metric grid.
2. All levels related to Stn 9000, 10.000m.

Initial Survey Date	12 SEP 2003	Initials	BJS

STATIONS

Ref	Eastings	Northings	Height
9000	1000.000	1000.000	10.000
9001	939.250	994.722	9.562
9002	963.333	994.043	9.642
9003	1012.139	977.253	10.032
9004	983.194	958.862	9.868

Rev	Amendments	Date

SHDC
Planning & Development
0 6 DEC 2004
Ref: 1605/04

Client: OGLESBY & LIMB

Project Title: BEAR LANE PINCHBECK SPALDING

Drawing Title: Plan showing demolition

Scale	1 : 200	Date	15 SEP 2003
Drawing No	AS1211/1/1		Rev
C.A.D. Title	OILALPINC	Edit Title	DWG12111
Drawn By	D.J.SMITH	Checked By	

DETERMINED PLAN

AXIS SURVEYS LTD.
CHARTERED LAND SURVEYORS
10 SYCAMORE DRIVE
LOUTH
LINCOLNSHIRE
LN11 8RT
TEL: (01507) 606397
FAX: (01507) 354050