


Crown Copyright. All rights reserved. Licence Number 100020449

LOCATION PLAN
Scale 1:1250

N

SHDC
Planning & Development
0 8 DEC 2004
Ref: 1612/04

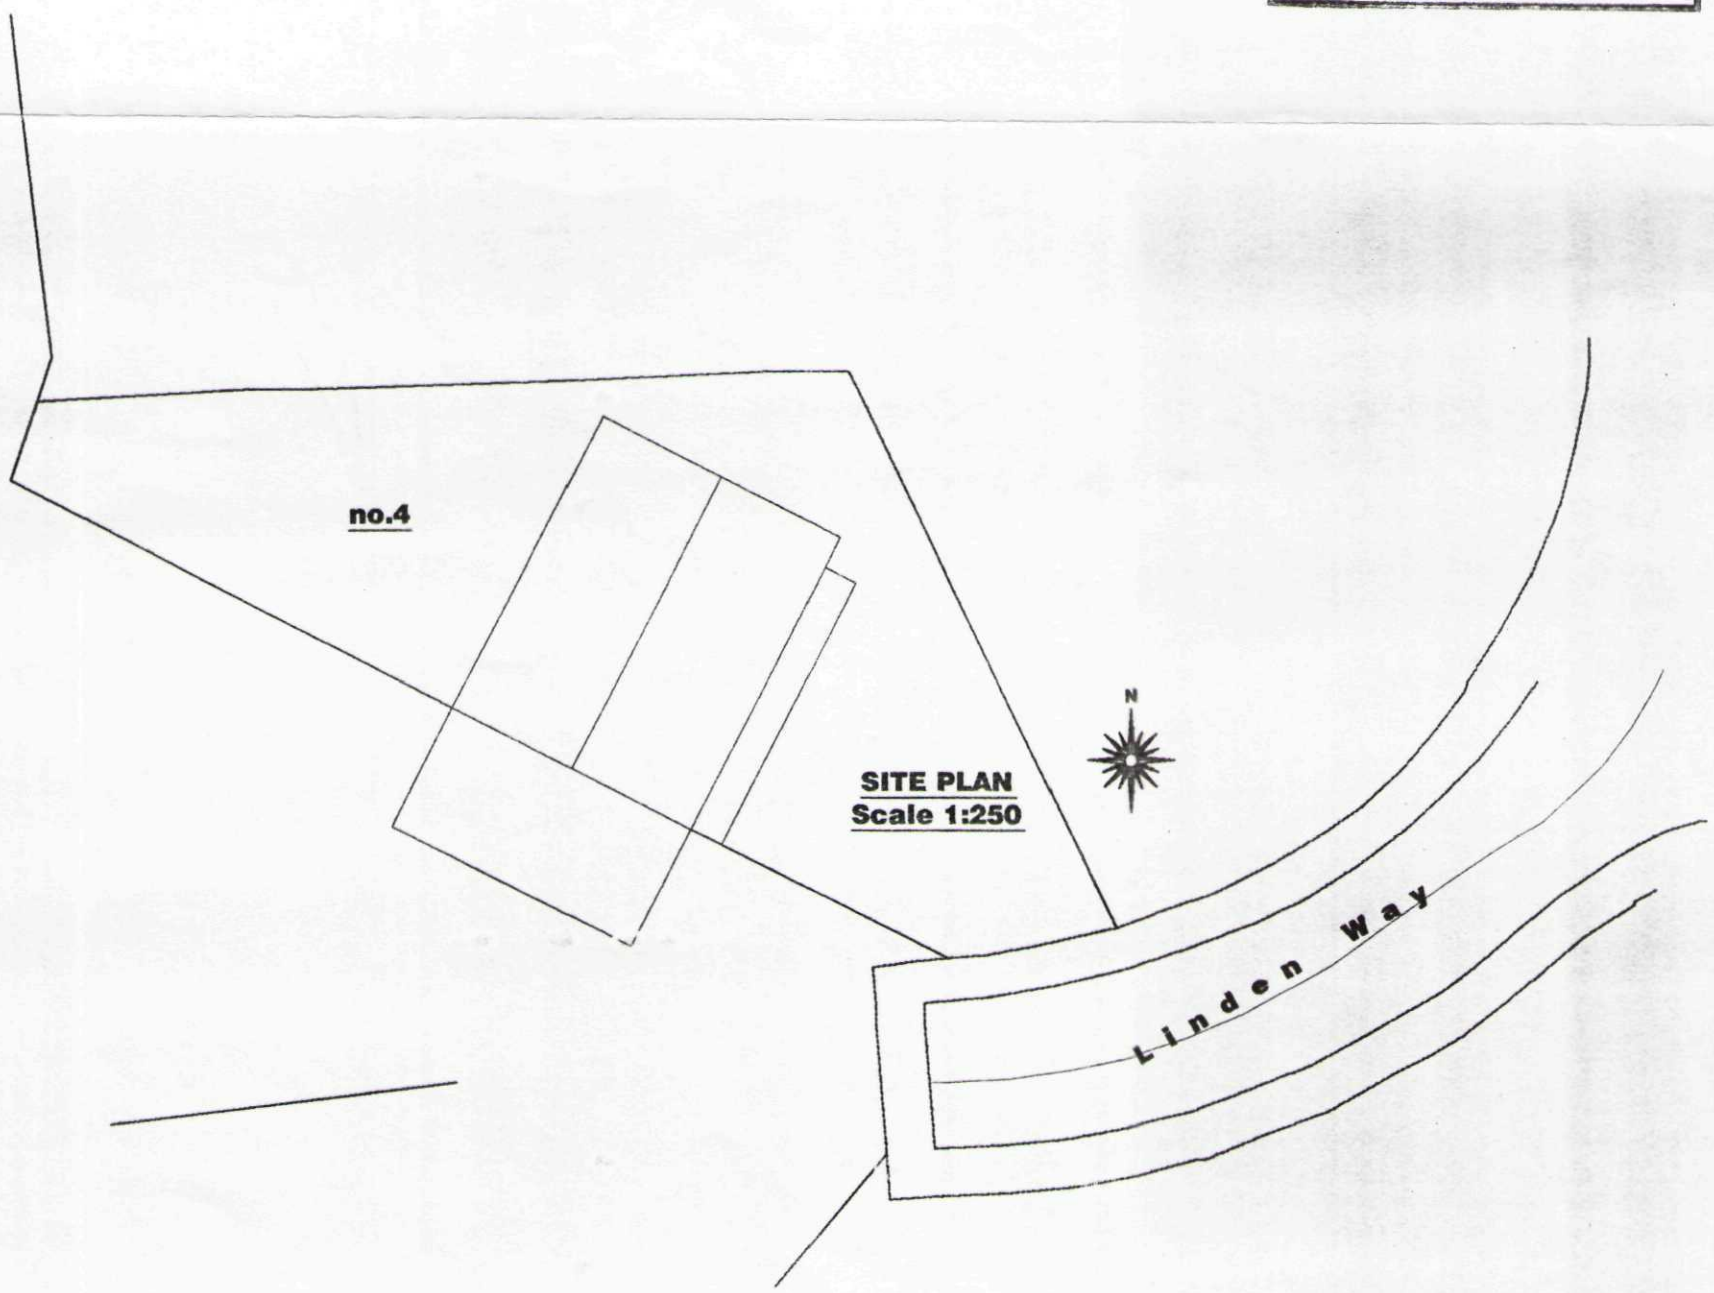

DETERMINED PLAN

remway design Ltd
3, Rembrandt Way
Spalding
Lincs
PE11 3HX
Tel: 07815 112 058
Fax: 01775 768 921
e-mail: jason@remwaydesign.co.uk

Site :
Proposed Two Storey
Side Extension

Client :
Mr & Mrs Coulson
4 Linden Way
West Pinchbeck
PE11 3NR

Date : nov04
Scale : 1:500/ 1:1250

Drawing No:
rem 965 - 02