Notes
1. DO NOT SCALE FROM THIS DRAWING
2. CHECK ALL DIMENSIONS ON SITE
3. THIS DRAWING IS THE COPYRIGHT OF MARSHALL SISSON, ARCHITECT

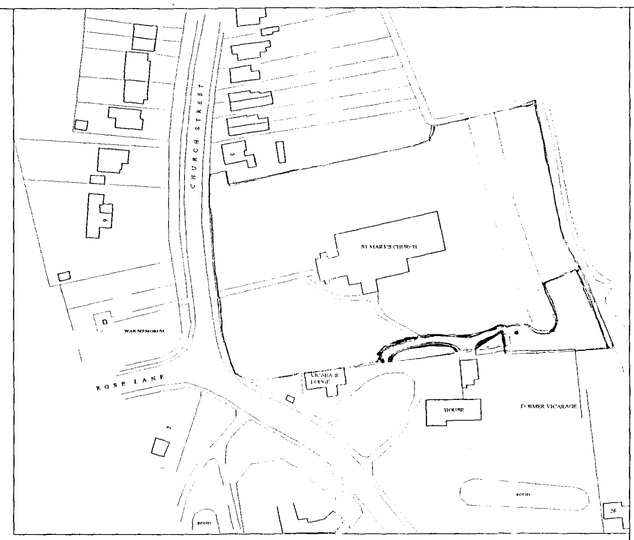

SITE PLAN
1:1250 SCALE

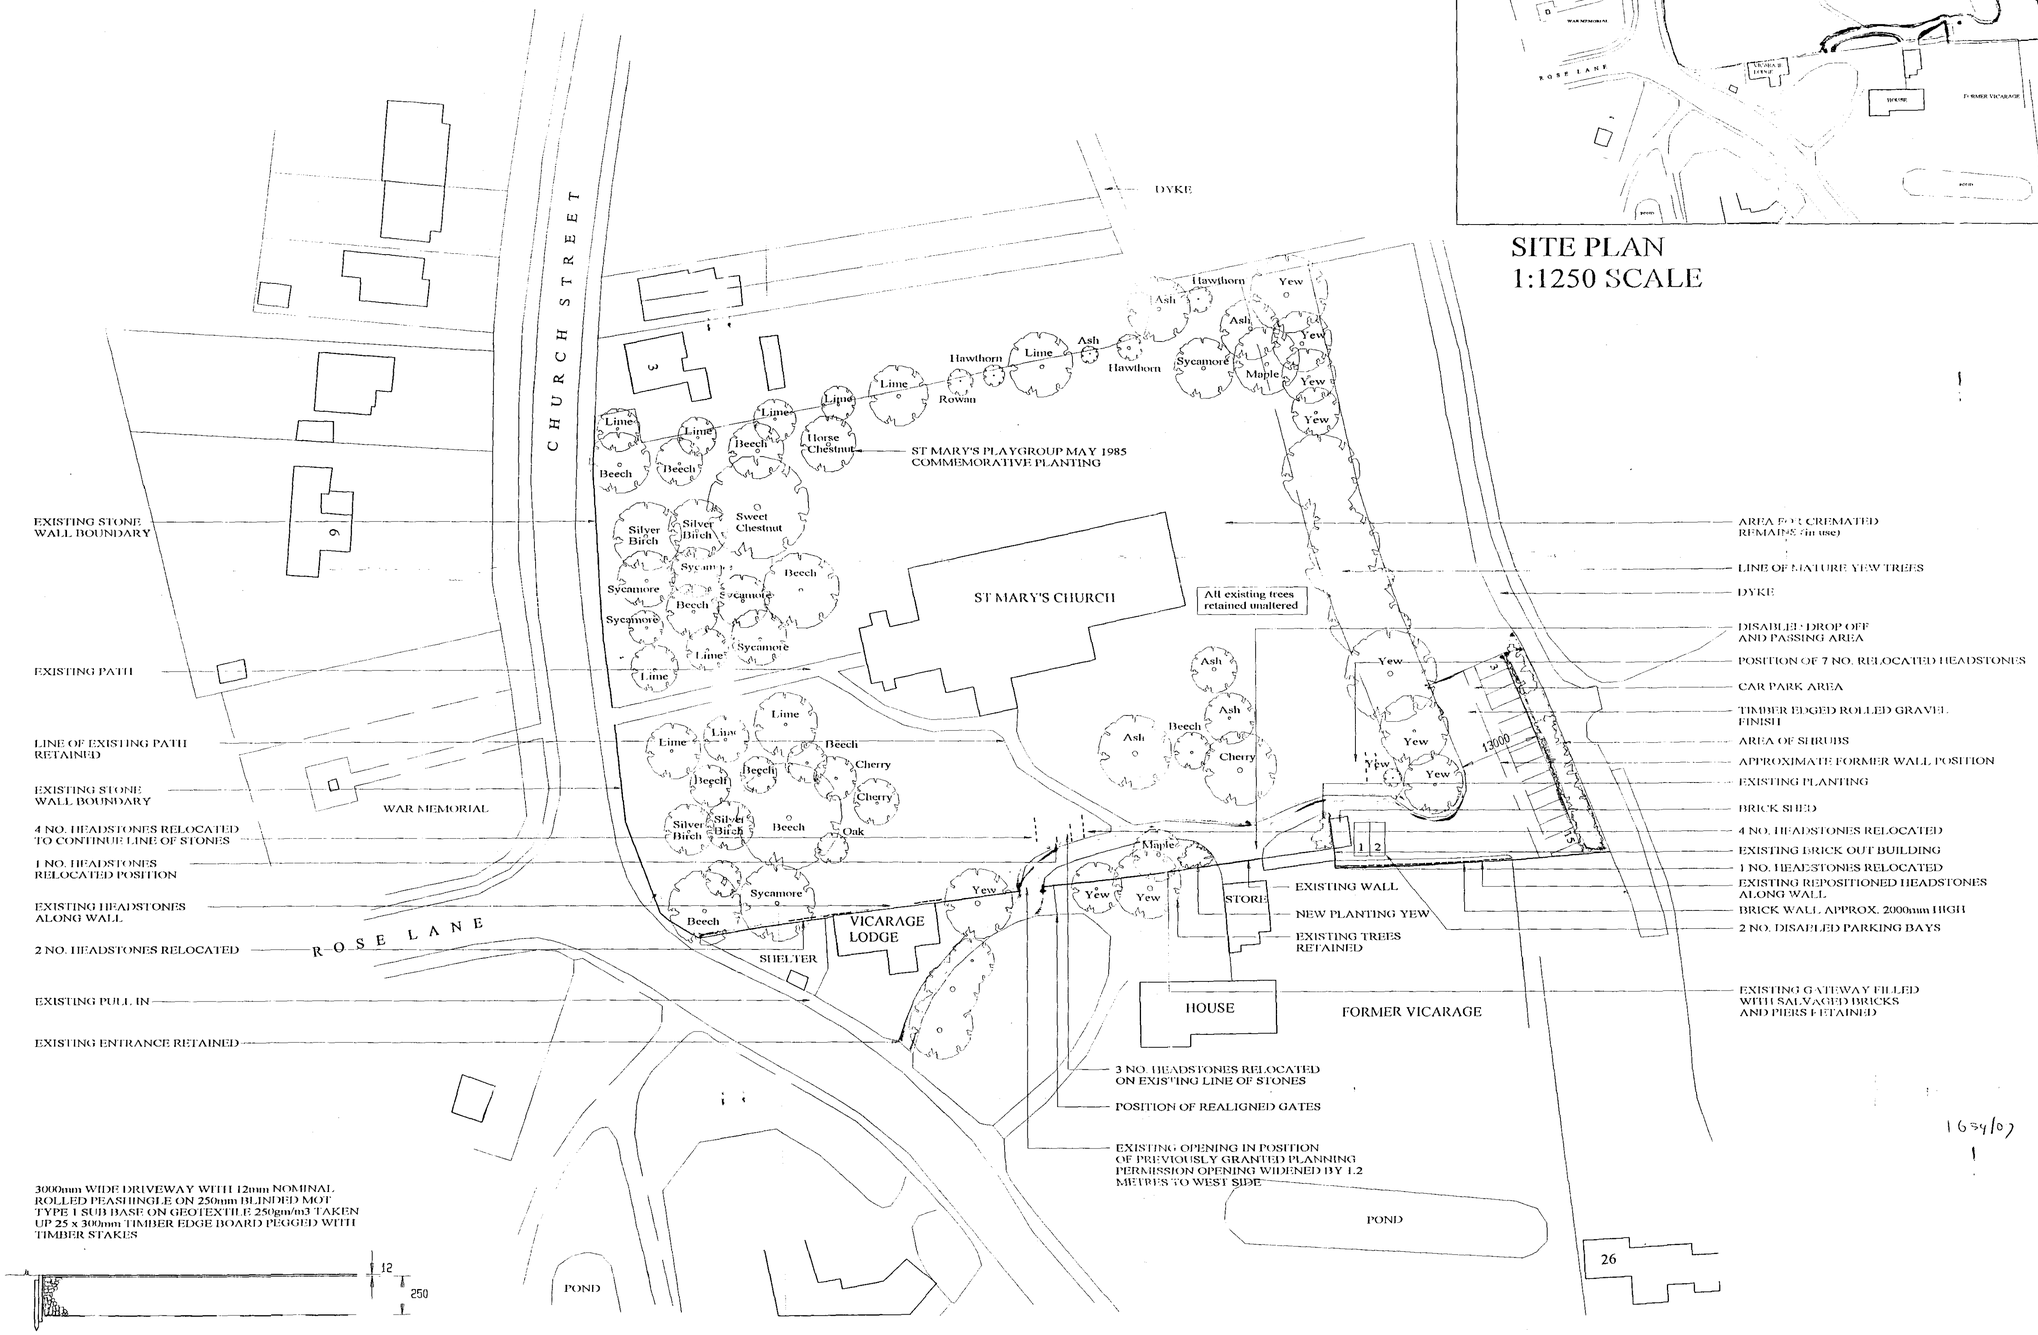

3000mm WIDE DRIVEWAY WITH 12mm NOMINAL ROLLED PEASHINGLE ON 250mm BLINDED MOT TYPE 1 SUB BASE ON GEOTEXTILE 250gm/m3 TAKEN UP 25 x 300mm TIMBER EDGE BOARD PEGGED WITH TIMBER STAKES

SECTION THRO' DRIVE AND CAR PARK AREA
1:20 SCALE

Revisions

A	FEB 06	ADDITIONAL NOTES ADDED
B	OCT 06	TREES ADDED THROUGHOUT CHURCH YARD
C	OCT 06	CAR PARK SIZE REDUCED EXISTING OPENING IN WALL WIDENED AND DRIVE WAY WIDTH INCREASED AND ADDITIONAL NOTES ADDED
D	NOV 06	GATES REALIGNED

MARSHALL SISSON, ARCHITECT
HARCOURT OFFICES, 56 HIGH STREET
HEMINGFORD GREY
HUNTINGDON, PE28 9BJ
Telephone: 01480 461101
Facsimile: 01480 492188
Email: msisson@btconnect.com

Client
ST MARY'S CHURCH PINCHBECK
PAROCHIAL CHURCH COUNCIL

Job title
ACCESS ARRANGEMENTS

1634/07
1

Drawing title
PROPOSED LAYOUT

Scale	Date	Drawn
1:500	FEB 06	RBS

Drawing Number
SMAPIN/ ACCESS/02D