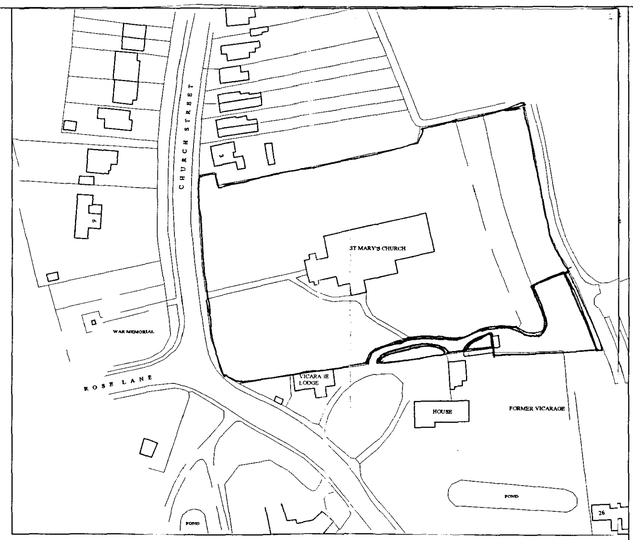

SITE PLAN
1:1250 SCALE

Notes
1. DO NOT SCALE FROM THIS DRAWING
2. CHECK ALL DIMENSIONS ON SITE
3. THIS DRAWING IS THE COPYRIGHT OF MARSHALL SISSON, ARCHITECT

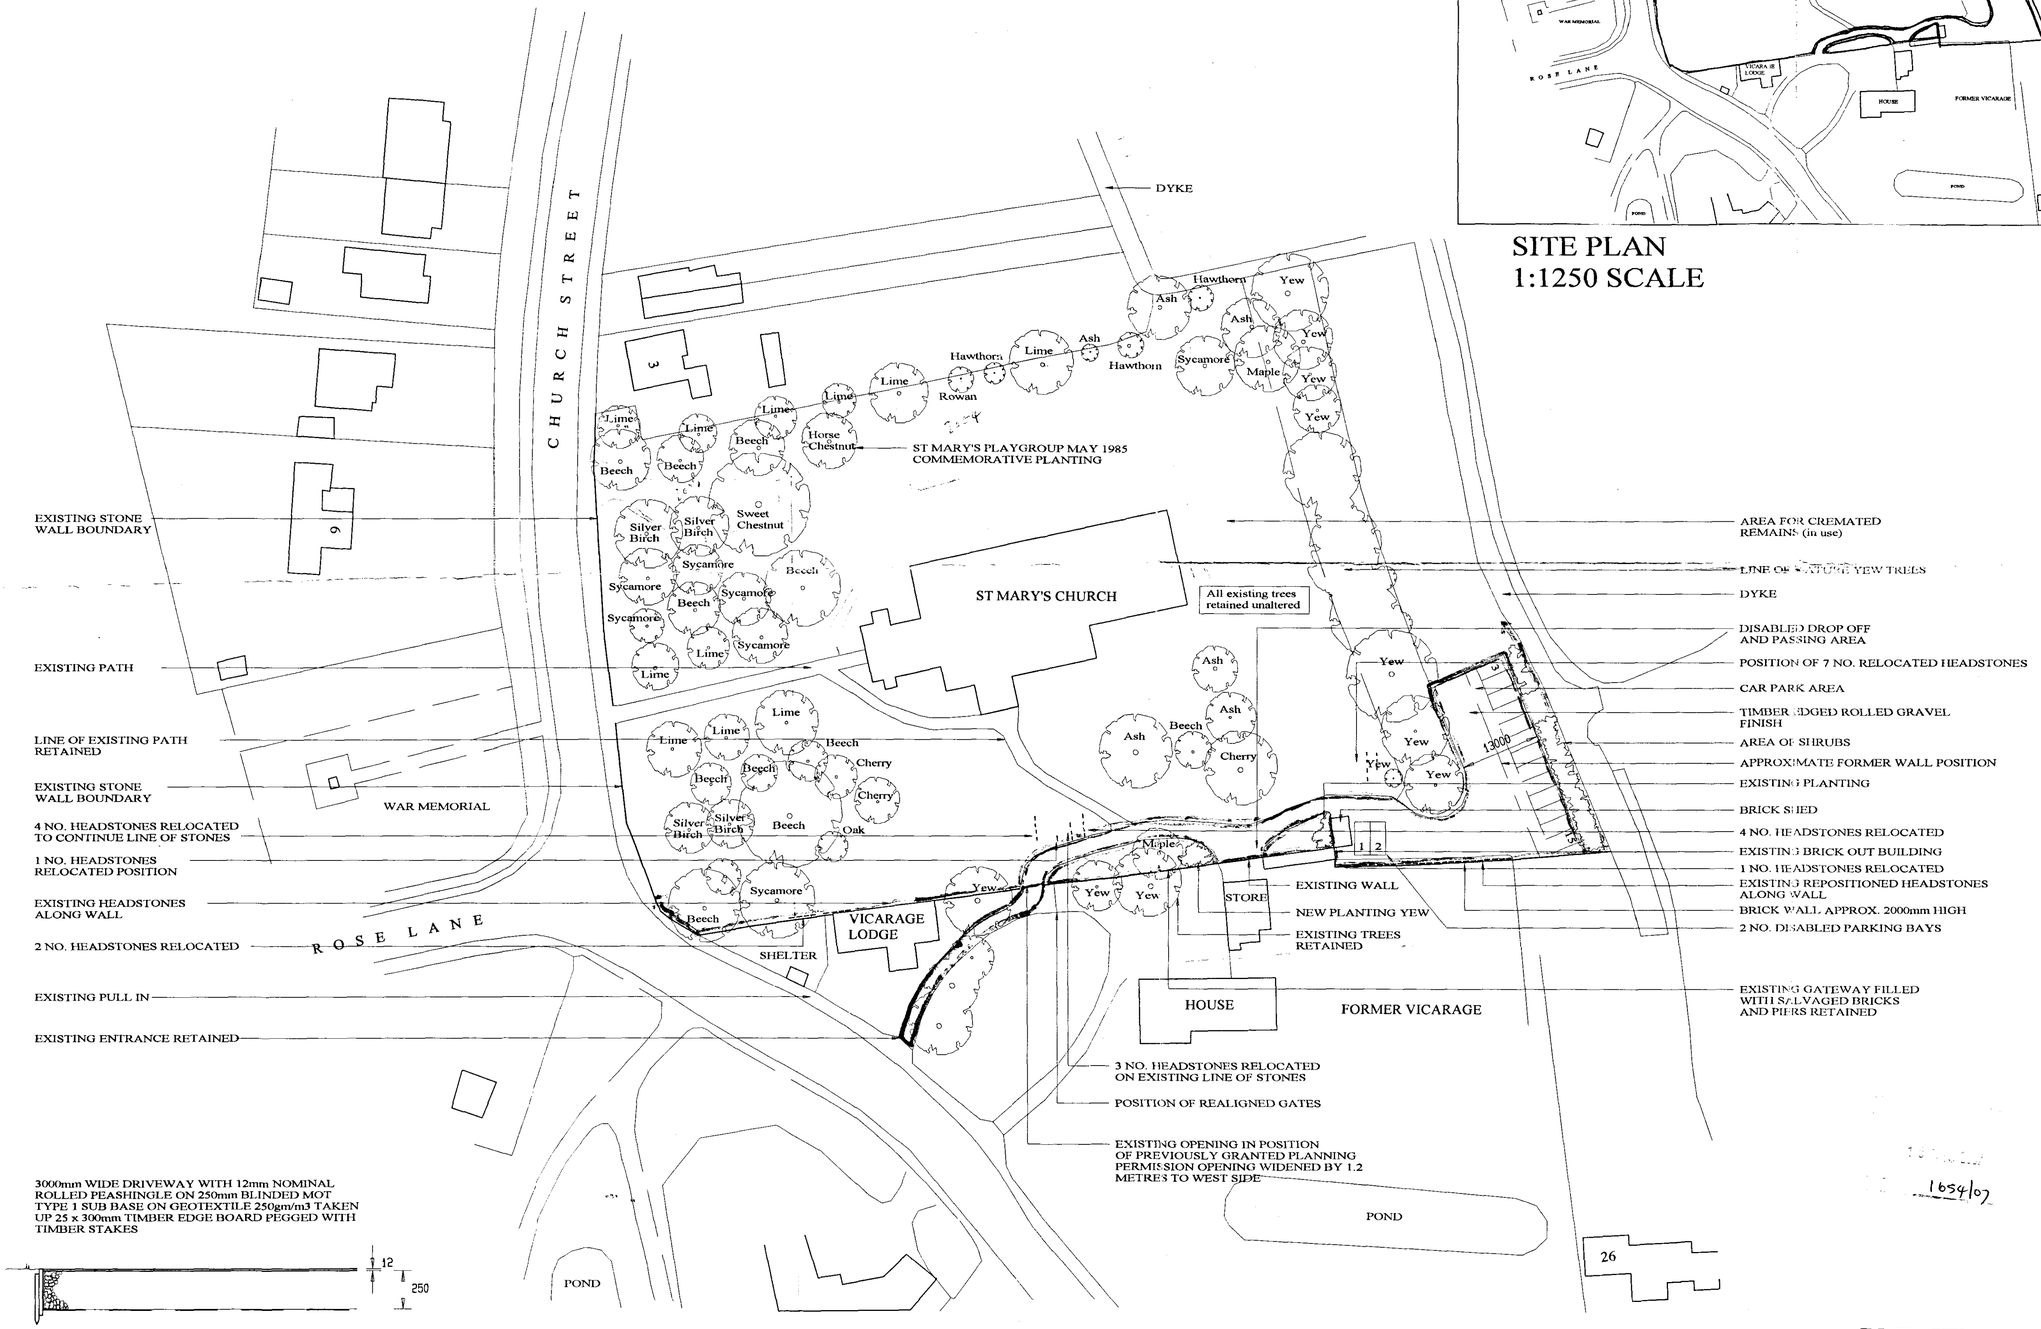

3000mm WIDE DRIVEWAY WITH 12mm NOMINAL ROLLED PEASHINGLE ON 250mm BLINDED MOT TYPE 1 SUB BASE ON GEOTEXTILE 250gm/m3 TAKEN UP 25 x 300mm TIMBER EDGE BOARD PEGGED WITH TIMBER STAKES

SECTION THRO' DRIVE AND CAR PARK AREA
1:20 SCALE

1654/07

DETERMINED PLAN

Revisions

A	FEB 06	ADDITIONAL NOTES ADDED
B	OCT 06	TREES ADDED THROUGHOUT CHURCH YARD
C	OCT 06	CAR PARK SIZE REDUCED EXISTING OPENING IN WALL WIDENED AND DRIVE WAY WIDTH INCREASED AND ADDITIONAL NOTES ADDED
D	NOV 06	GATES REALIGNED

MARSHALL SISSON, ARCHITECT
HARCOURT OFFICES, 56 HIGH STREET
HEMINGFORD GREY
HUNTINGDON, PE28 9BJ

Telephone: 01480 461101
Facsimile: 01480 492188
Email: msisson@btconnect.com

Client
ST MARY'S CHURCH PINCHBECK
PAROCHIAL CHURCH COUNCIL

Job title
ACCESS ARRANGEMENTS

Drawing title
PROPOSED LAYOUT

Scale	Date	Drawn
1:500	FEB 06	RBS

Drawing Number
SMAPIN/ ACCESS/02D