





FRONT ELEVATION



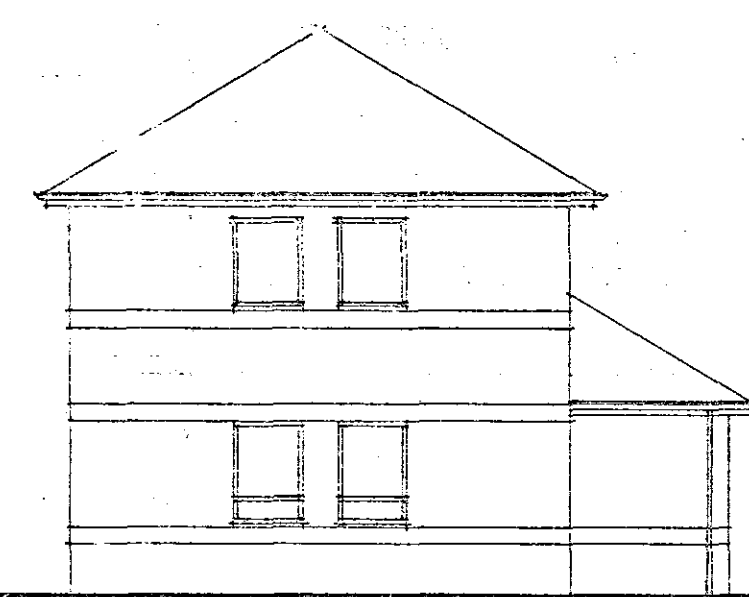


SIDE ELEVATION

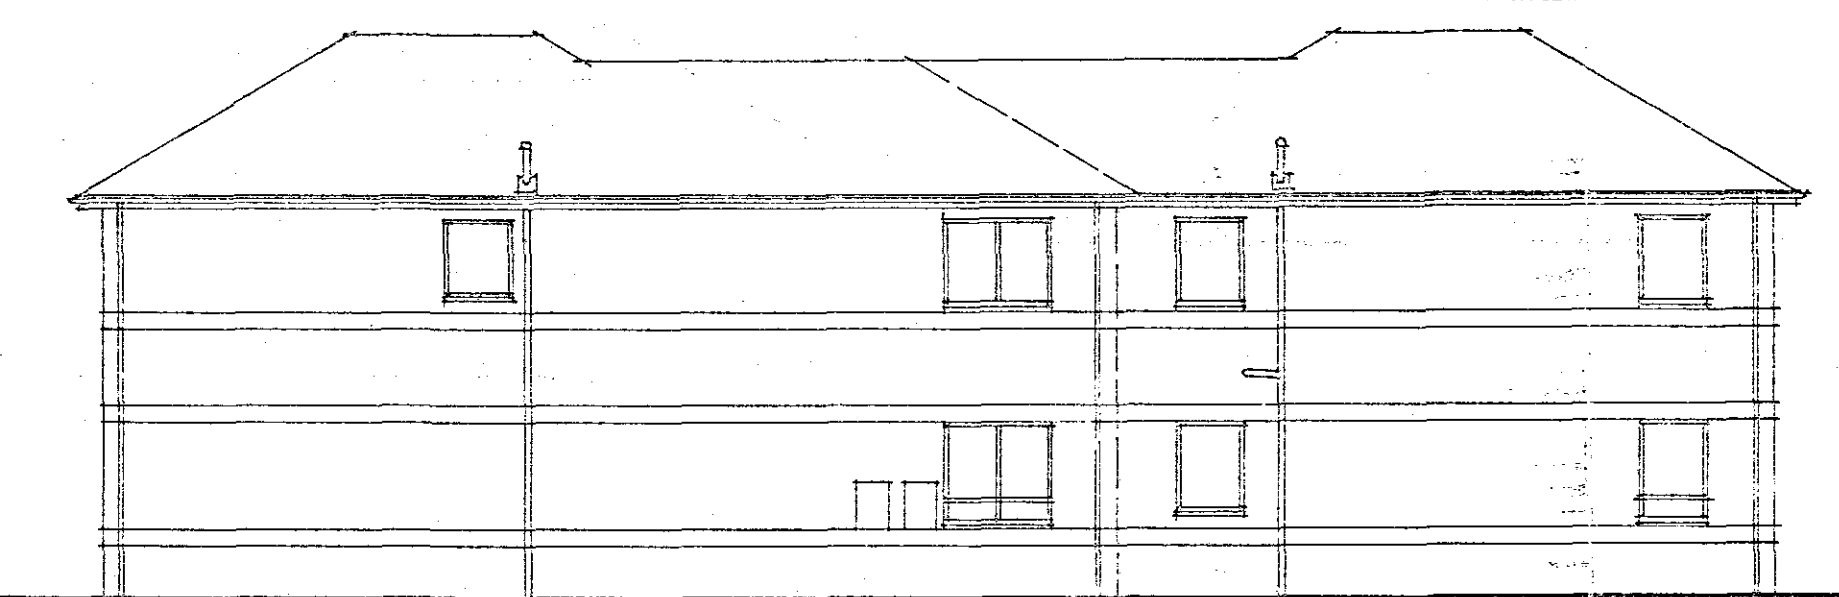

REAR ELEVATION

Finishes:
Interlocking concrete tiles to match existing.
Facing brickwork to match existing.
White UPVC windows and doors

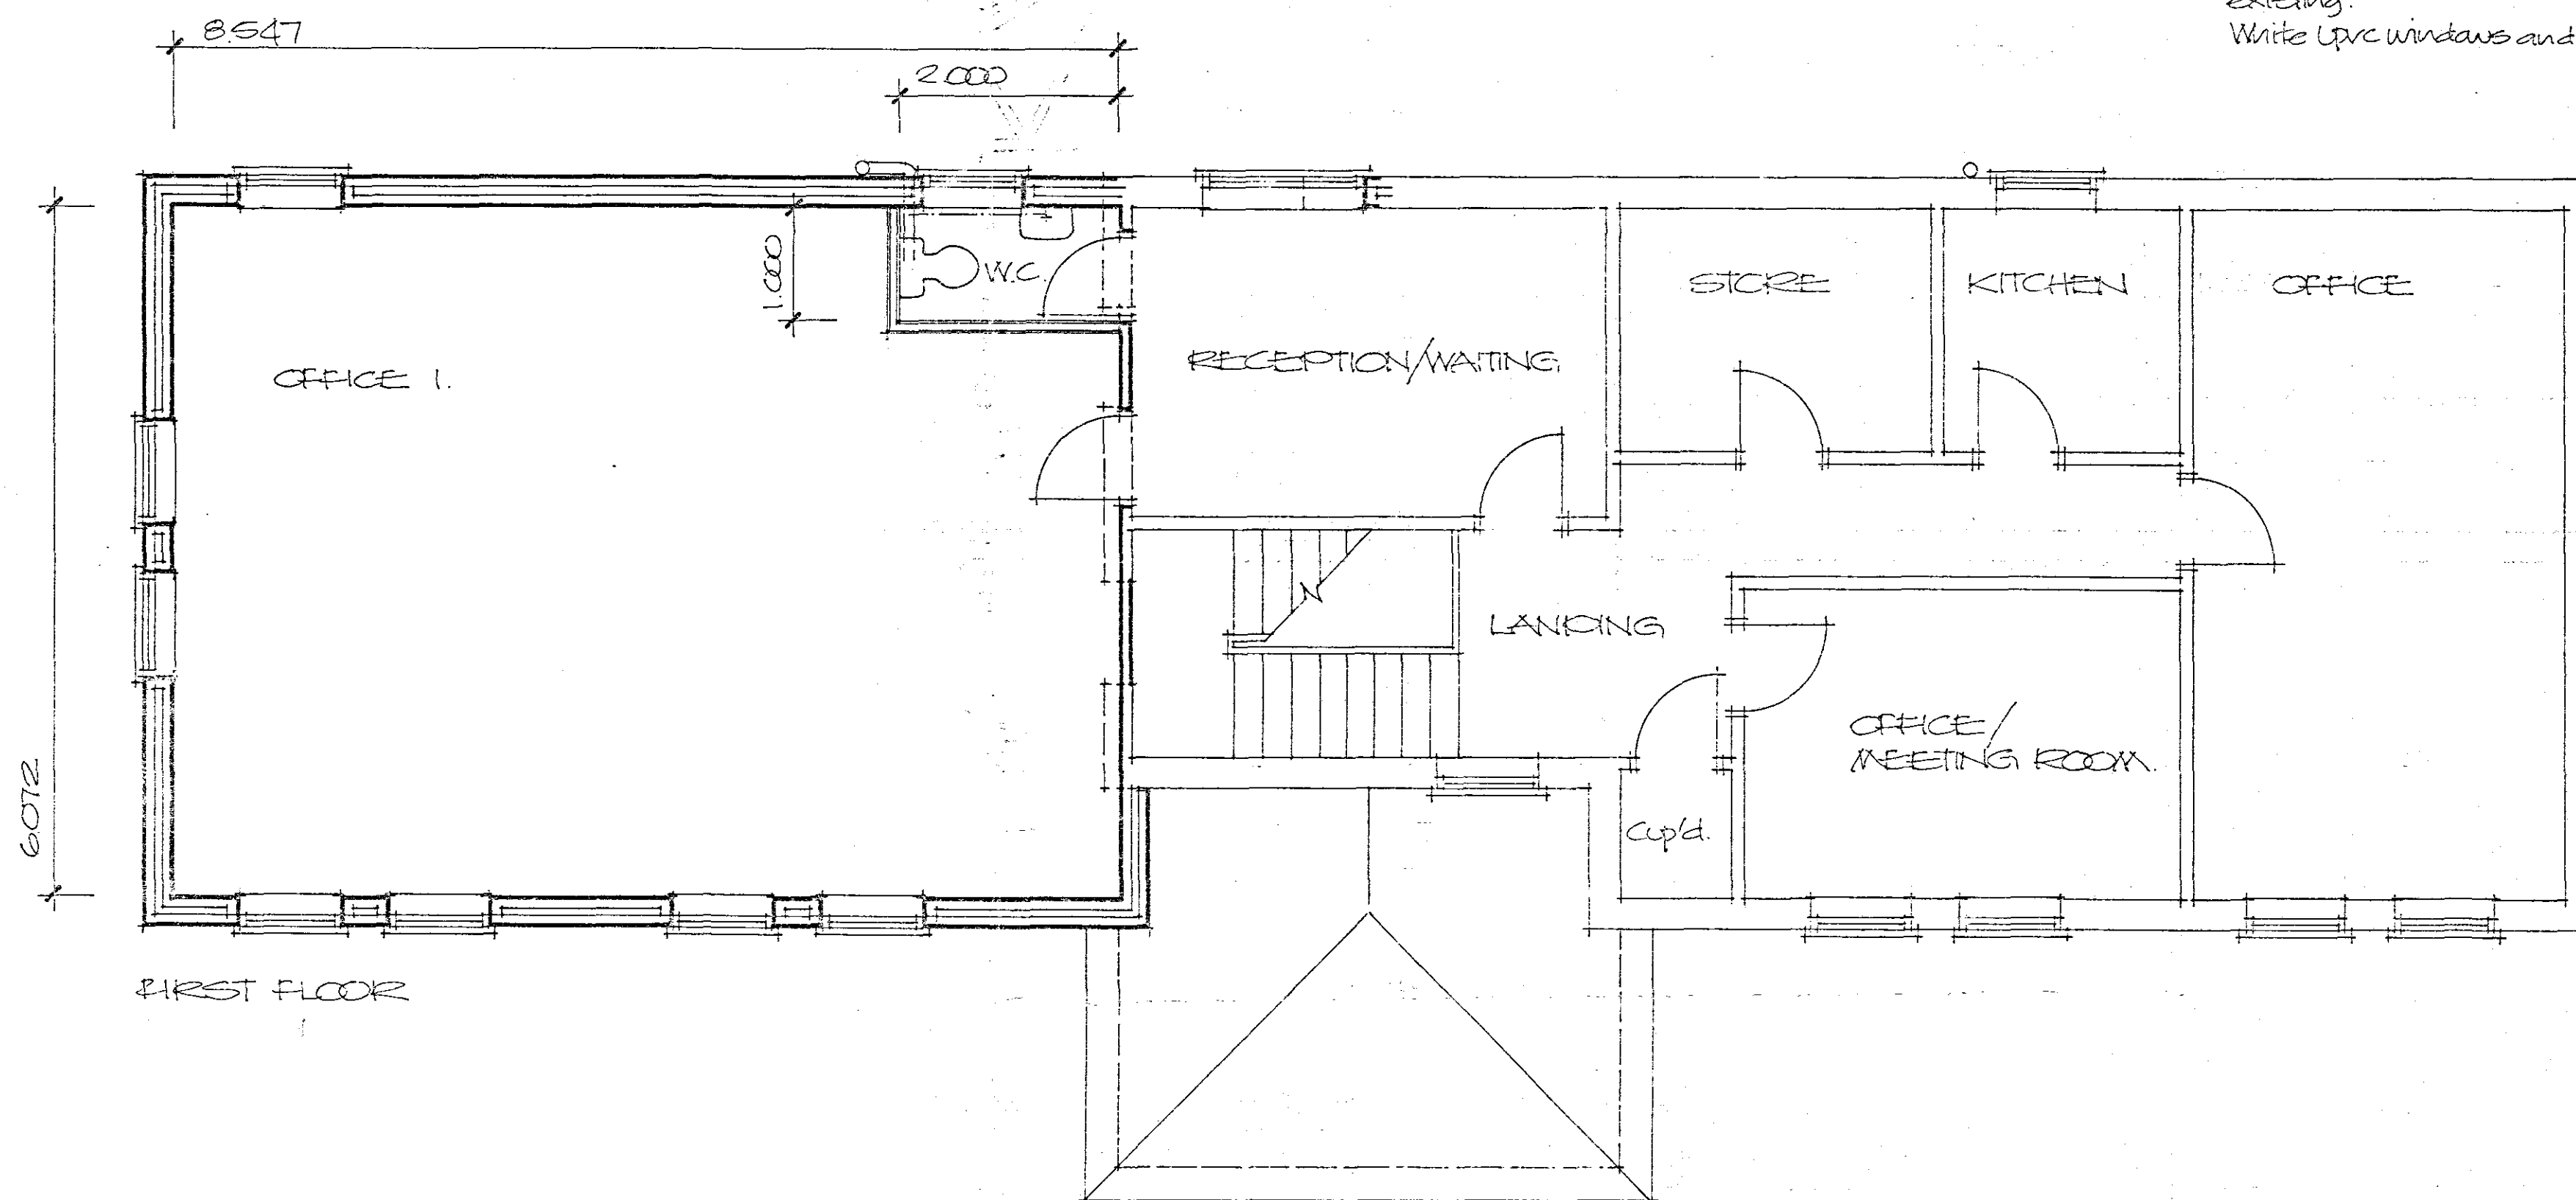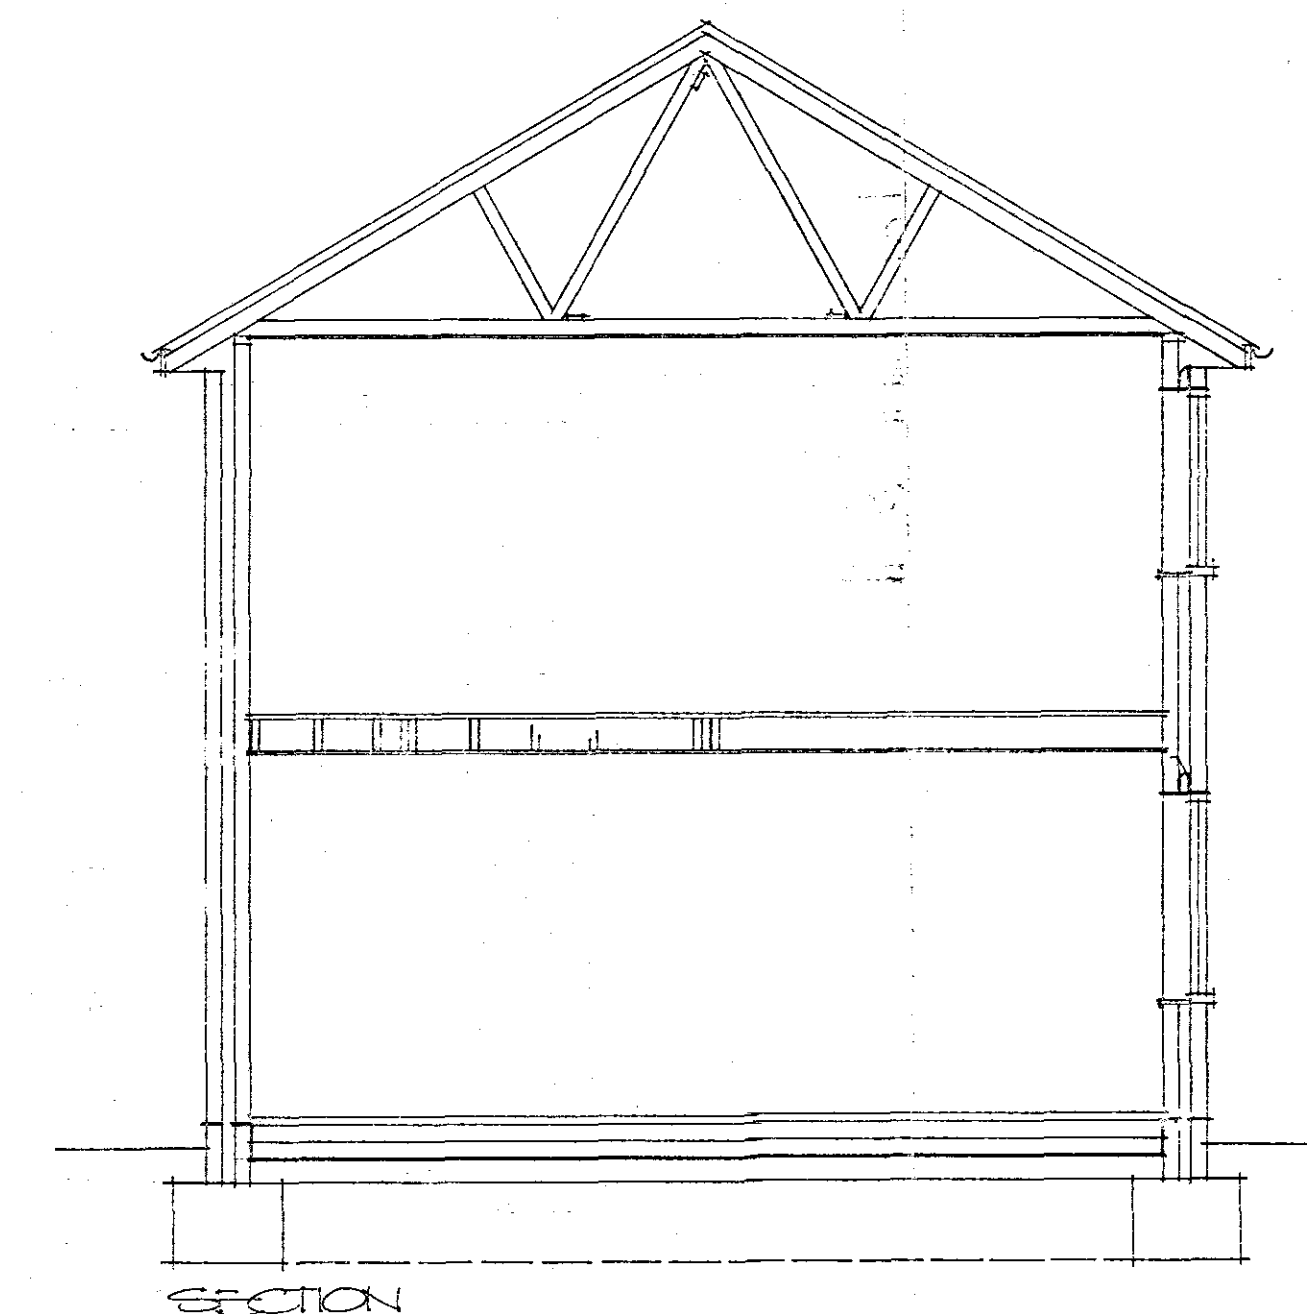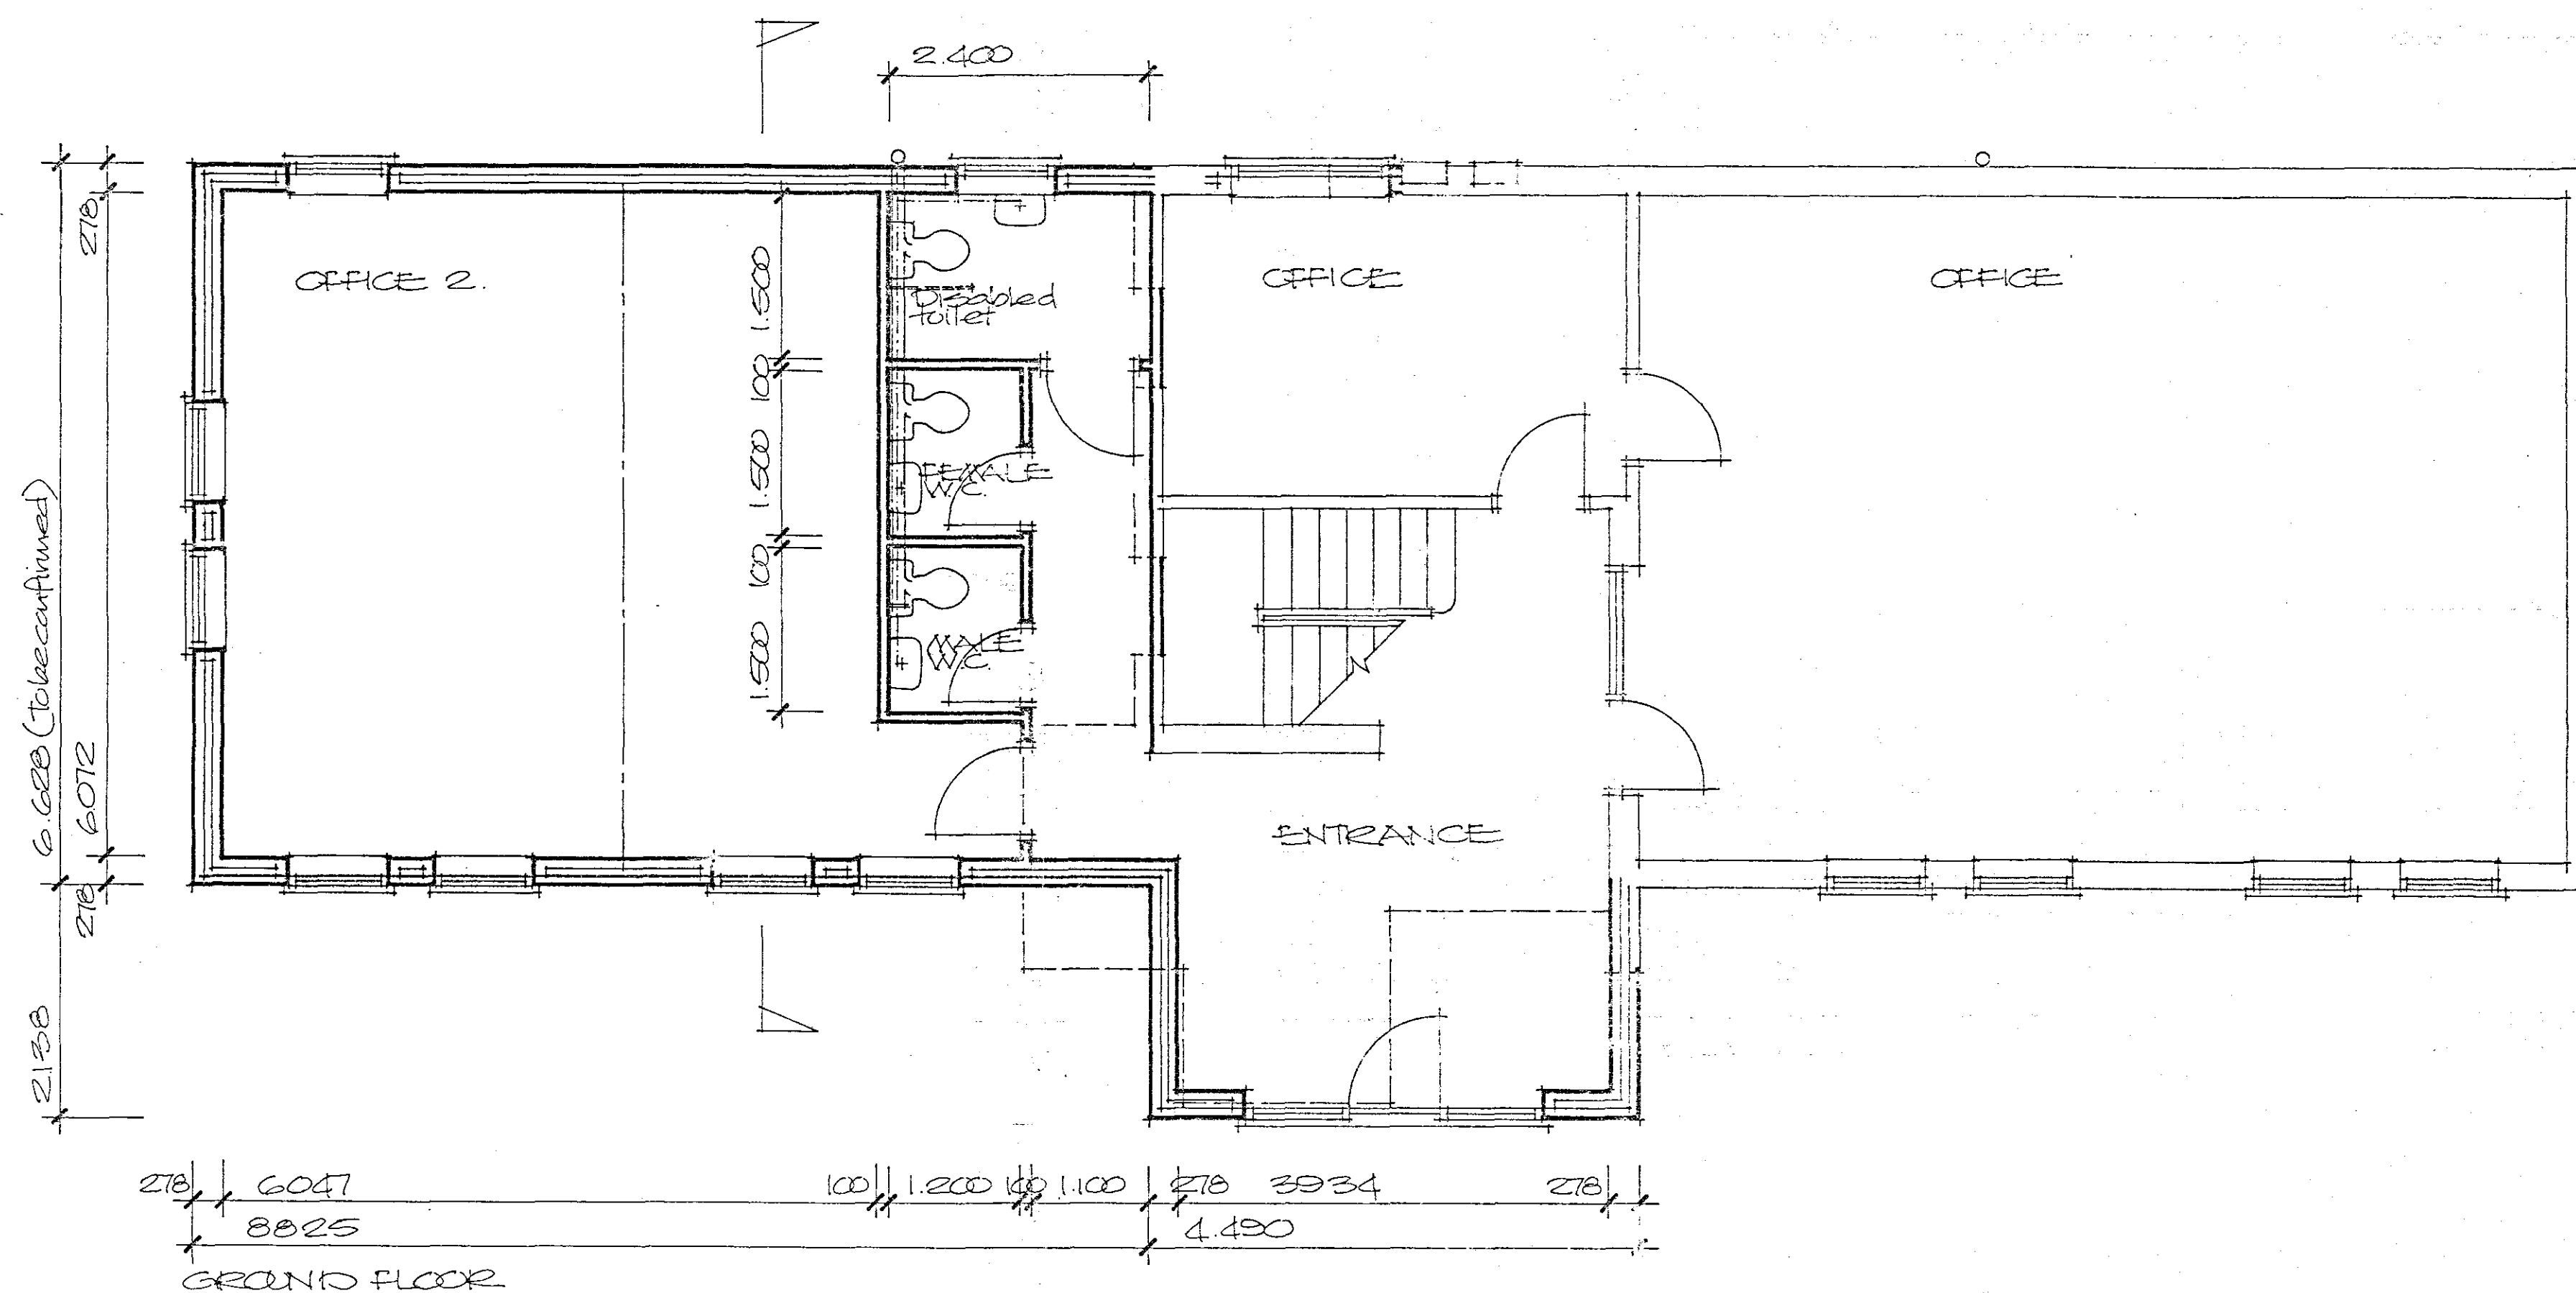

BROADGATE
BUILDERS LTD

The Race Ground
Spalding
Lincolnshire
PE11 3AP

Telephone : 01775 725616
Fax : 01775 725097

Project
PROPOSED EXTENSIONS
TO OFFICES
12 ENTERPRISE WAY
PINCHBECK
SPALDING

Client
THE ALLIUM ALLIANCE LTD

Planning and Development
20 DEC 2004
1665/04

Scale
1:50/1:100
Date
December 04
DETERMINED
PLAN