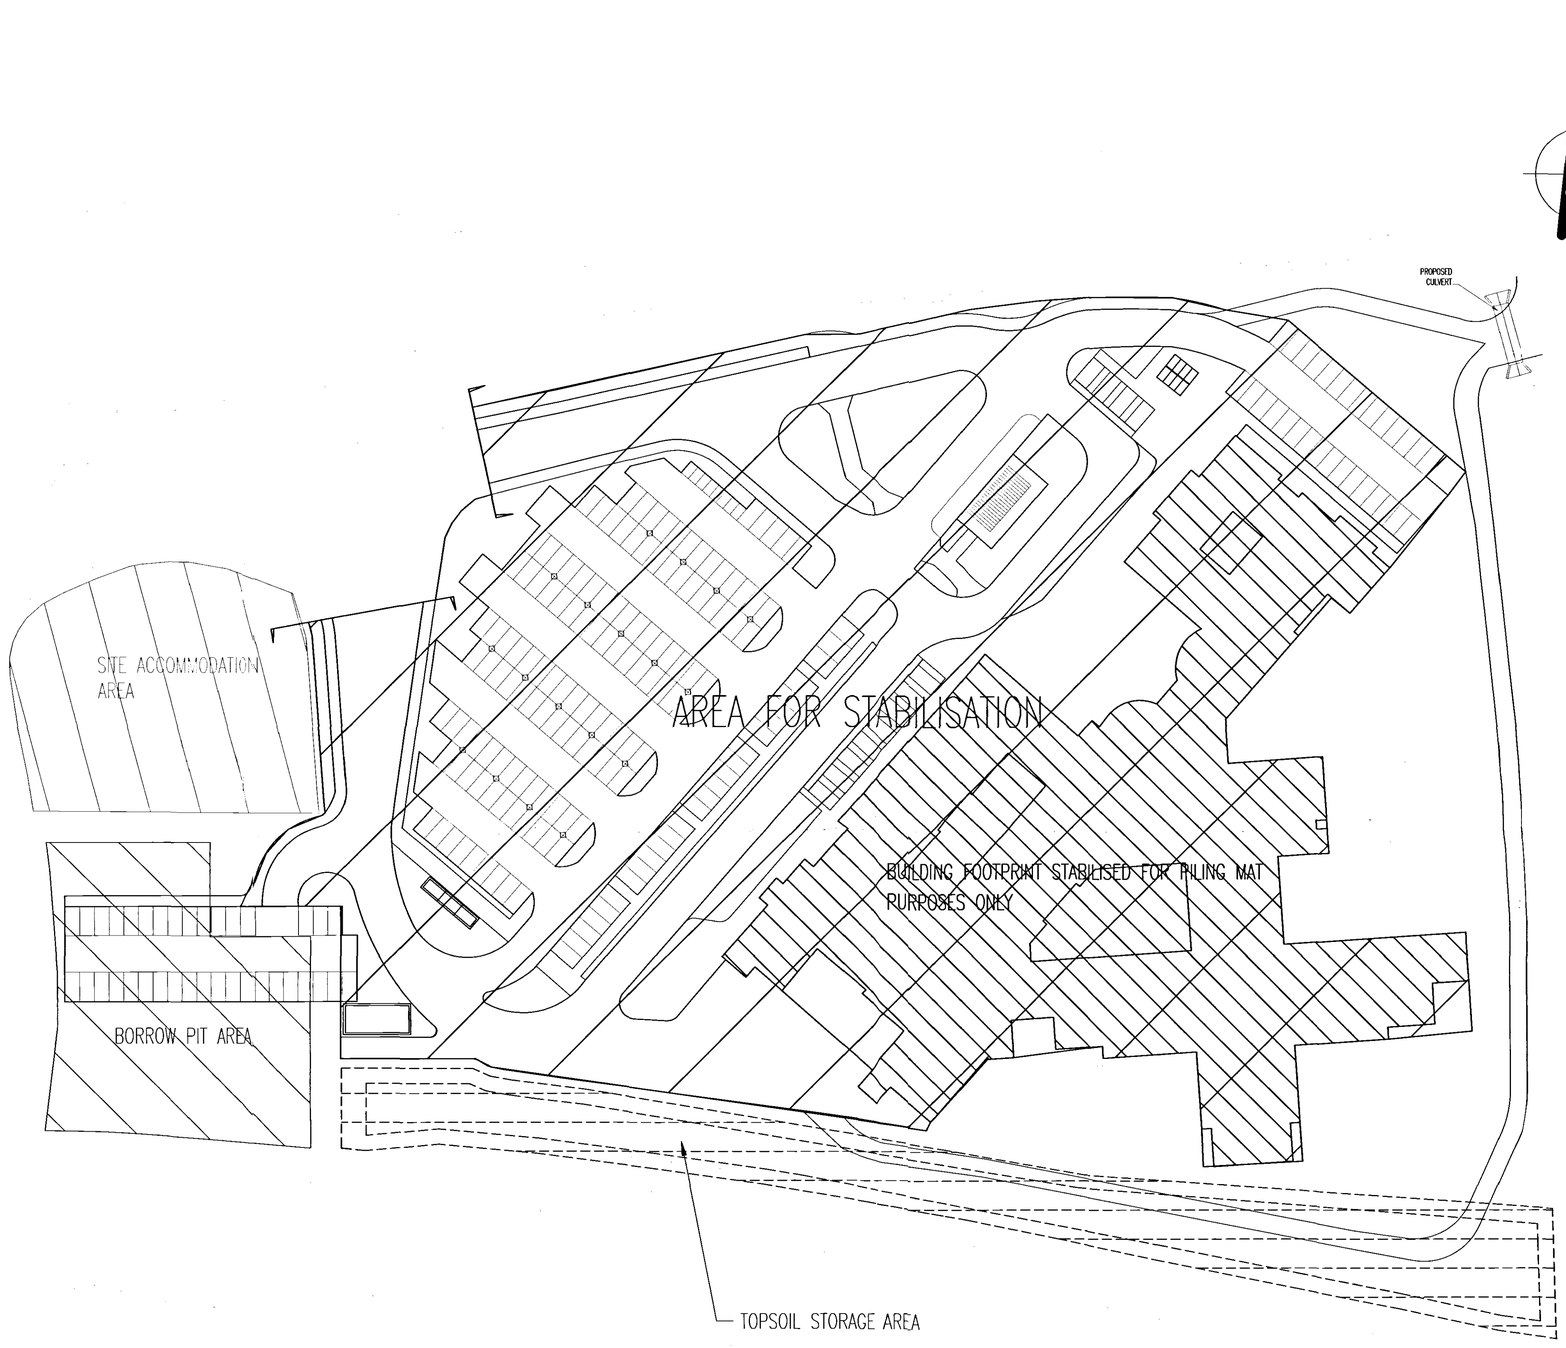



1:500 0 10000 20000 30000 40000 50000

1:1 0 10 20 30 40 50 60 70 80 90 100

## GENERAL NOTES

This drawing should not be scaled. Dimensions to be verified on site.
Any discrepancies should be referred to the Engineer prior to work being put in hand.

This drawing is the property of Waterman Civils, and the drawing is issued on the condition that it is not copied reproduced, retained or disclosed to any unauthorised person, either wholly or in part without the consent in writing of
Waterman Civils Limited
Pickfords Wharf, Clink Street, London SE1 9DG t 020 7928 7888 f 020 7902 0992

SHDC
Planning & Development
24 NOV 2008
Ref:

SHDC
Planning & Development
04 DEC 2008
Ref: 166606

| Rev | Date | Description | By |
|---|---|---|---|
| | | Amendments | |

Project
SOUTH HOLLAND HOSPITAL

Title
WORKING AREAS
GENERAL ARRANGEMENT

Client
LINCOLNSHIRE NHS TRUST

Architect
WATKINS GRAY INTERNATIONAL (WGI)

DETERMINED
PLAN

Waterman Civils
Consulting Engineers

Lockington Hall Business Centre Lockington DE74 2RH
t 01509 674567 f 01509 674623
mail@waterman-group.co.uk www.waterman-group.co.uk

Drawing Status
DETAIL DESIGN

| Designed by | Checked by | Project No |
|---|---|---|
| NJO | NJO | 35634 |
| Drawn by: DKI | Date: 13.11.06 | |
| Scales: 1:500 @ A1 (work to figured dimensions only) | | Computer File No: 35634CSI910003 |

| Publisher | Zone | Category | Number | Revision |
|---|---|---|---|---|
| C | SI | 91 | 0003 | |