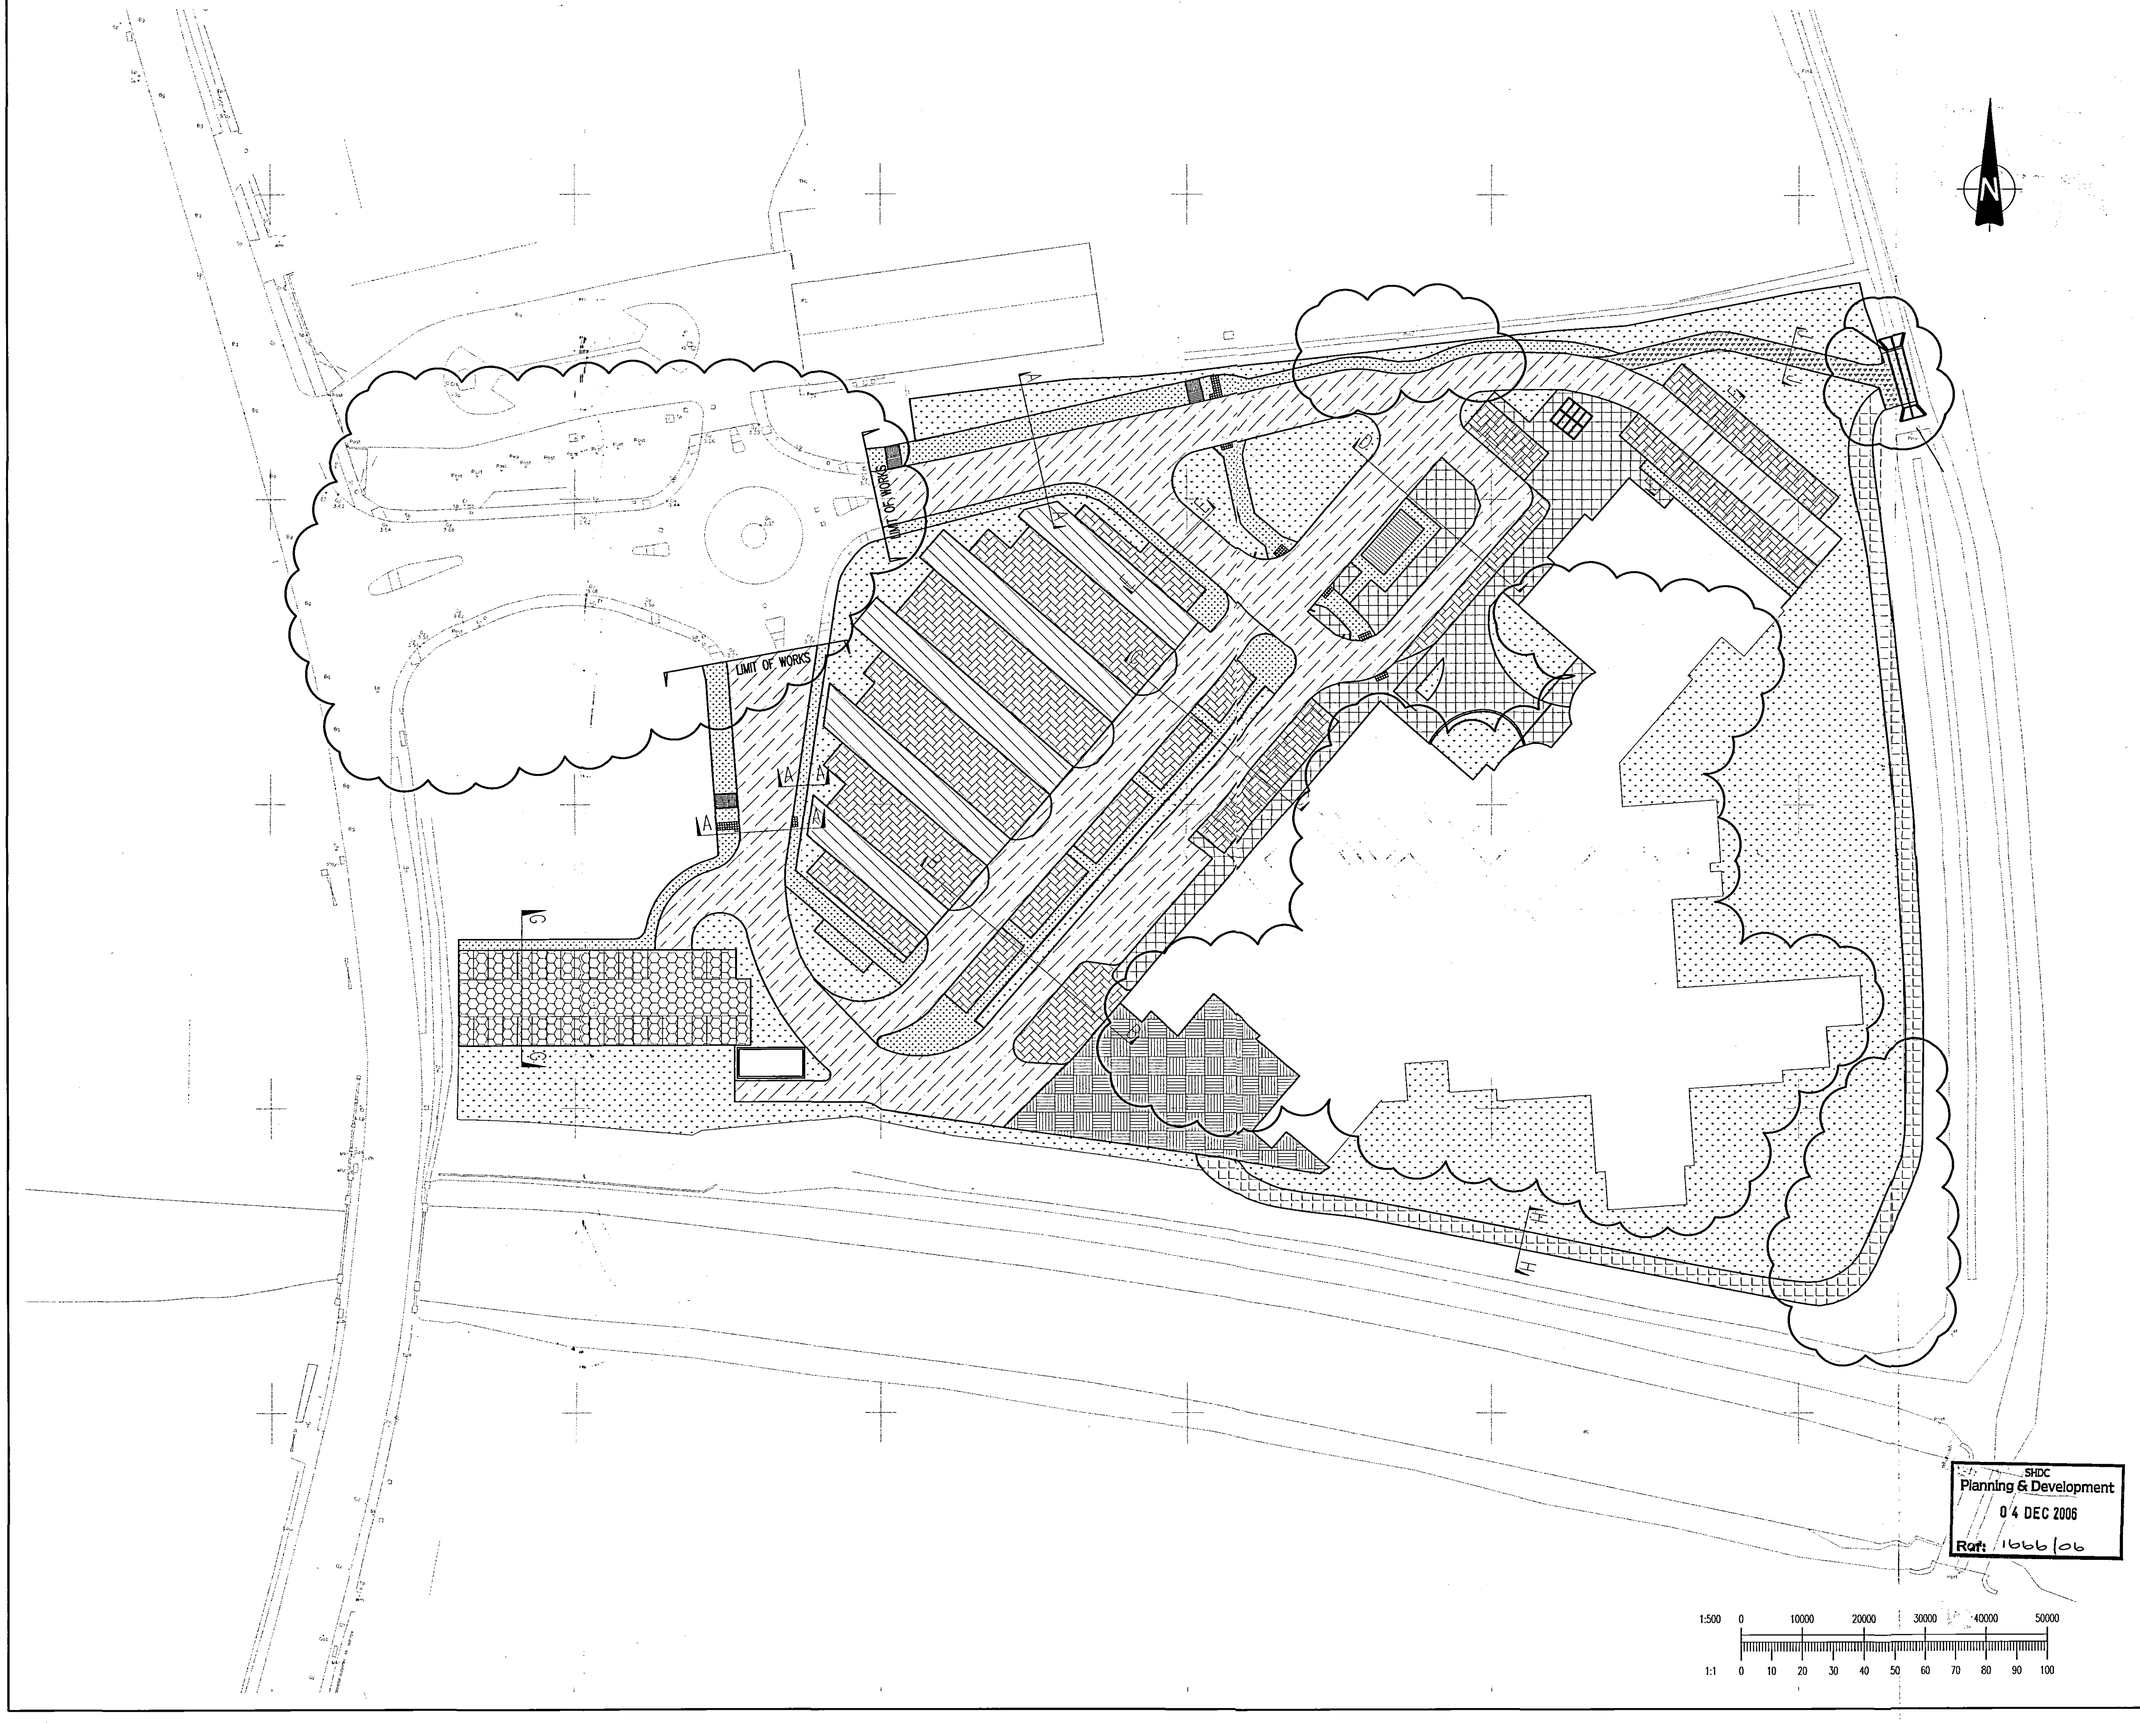


GENERAL NOTES

This drawing should not be scaled. Dimensions to be verified on site.
Any discrepancies should be reformed to the Engineer prior to work being put in hand.

This drawing is the property of Waterman Civils, and the drawing is issued on the condition that it is not copied reproduced, retained or disclosed to any unauthorised person, either wholly or in part without the consent in writing of
Waterman Civils Limited
Pickfords Wharf, Clink Street, London SE1 9DG t 020 7928 7888 f 020 7902 0992

KEY

- Pavement Type 1 (Bituminous)
- Pavement Type 2 (Bituminous)
- Footway (Bituminous)
- Enhanced Footway (Bituminous)
- Block Paving
- GrassCrete
- GrassRoad
- Landscaping
- Concrete Hard Paving (to be confirmed)
- Concrete Service Yard
- Textured Paving (Blister)
- Textured Paving (Corduroy)

SHDC
Planning & Development
24 NOV 2006
Ref:

NOTES:
(1) FOR SECTIONS AND CONSTRUCTION TYPE DETAILS SEE DWGS 35634CSI950003 & 0004 AND "SPECIFICATION FOR EXTERNAL WORKS"

Rev	Date	Description	By
F	03.11.06	NEW SURVEY ADDED, EMERGENCY ROAD AND FOOTPATH AMENDED TO SUIT LEGAL BOUNDARY, FOOTPATH AMENDED TO SUIT EXISTING, BUILDINGS OUTLINE AMENDED	DKI
E	06.10.06	HATCH AND TYPES REVISED, SECTIONS LOCATIONS ADDED	DKI
D	11.08.06	SITE LAYOUT AND HATCH AMENDED	CG
C	25.07.06	SITE LAYOUT AND HATCH AMENDED	CG
B	19.04.06	SITE LAYOUT AND KEY AMENDED	GHB
A	19.04.06	FURTHER PAVING DETAIL ADDED. CULVERT ADDED	XXX

Amendments

Project
SOUTH HOLLAND HOSPITAL

Title
SURFACING MAIN SITE

Client
LINCOLNSHIRE NHS TRUST

WATKINS GRAY INTERNATIONAL (WGI)

Waterman Civils
Consulting Engineers

Lockington Hall Business Centre Lockington DE74 2RH
t 01509 674567 f 01509 674623
mail@waterman-group.co.uk www.waterman-group.co.uk

SHDC
Planning & Development
04 DEC 2006
Ref: 1666/06

Drawing Status
DETAIL DESIGN

Designed by	IKE	Checked by	NJO	Project No 35634
Drawn by	GHB	Date	10/10/06	
Scales	1:500 @ A1			Computer File No 35634WSI95001
work to figured dimensions only				

Publisher	Zone	Category	Number	Revision
WC	SI	95	001	F

DETERMINED
PLAN