



NORTH

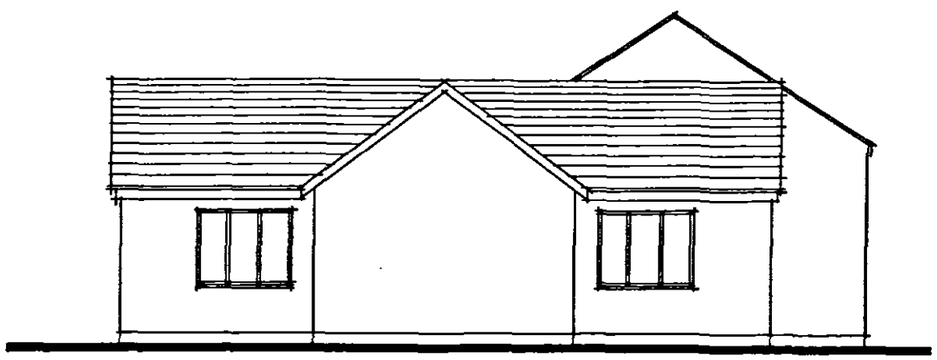

WEST

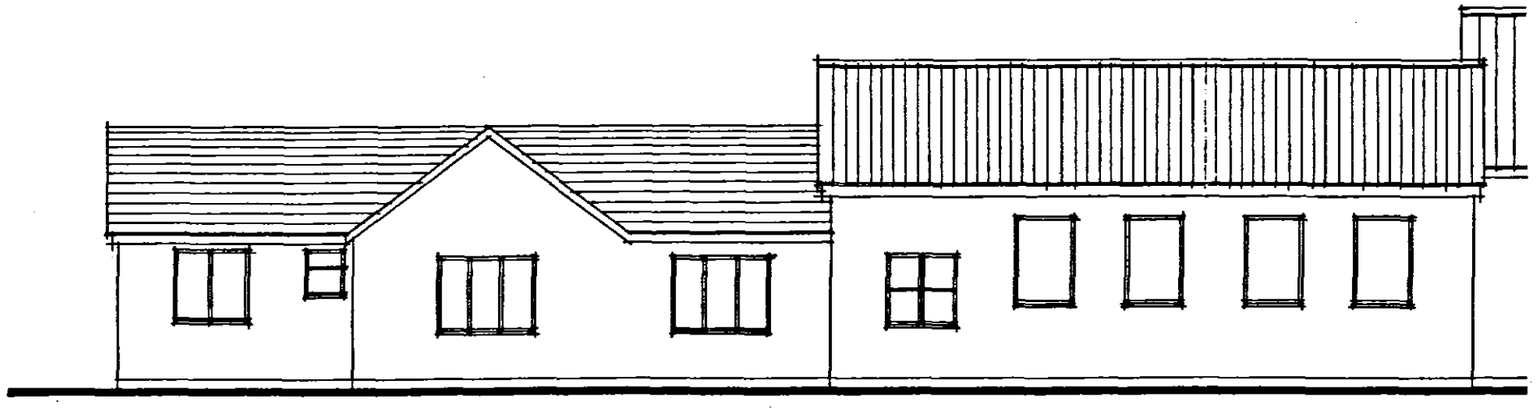

SOUTH

SHDC
Planning & Development
2 9 DEC 2004
Ref: 1686/04

© THIS DRAWING IS COPYRIGHT

Client
ANGLIA [U.K.] LTD

Proposal
EXTENSION TO EXISTING
OFFICES

Location
ANGLIA BUSINESS CENTRE
MILL GREEN ROAD PINCHBECK
SPALDING PE11 3PU

Drawing
EXISTING ELEVATIONS

Scale
1/100

Date
DECEMBER 2004

Revisions

Drawing No.
1017/24/02

Arlington Planning Partnership
PLANNING AND DESIGN CONSULTANTS
21 SOUTH ROAD . BOURNE . PE10 9JD
TEL: 01778 422589——Fax: 01778 394436