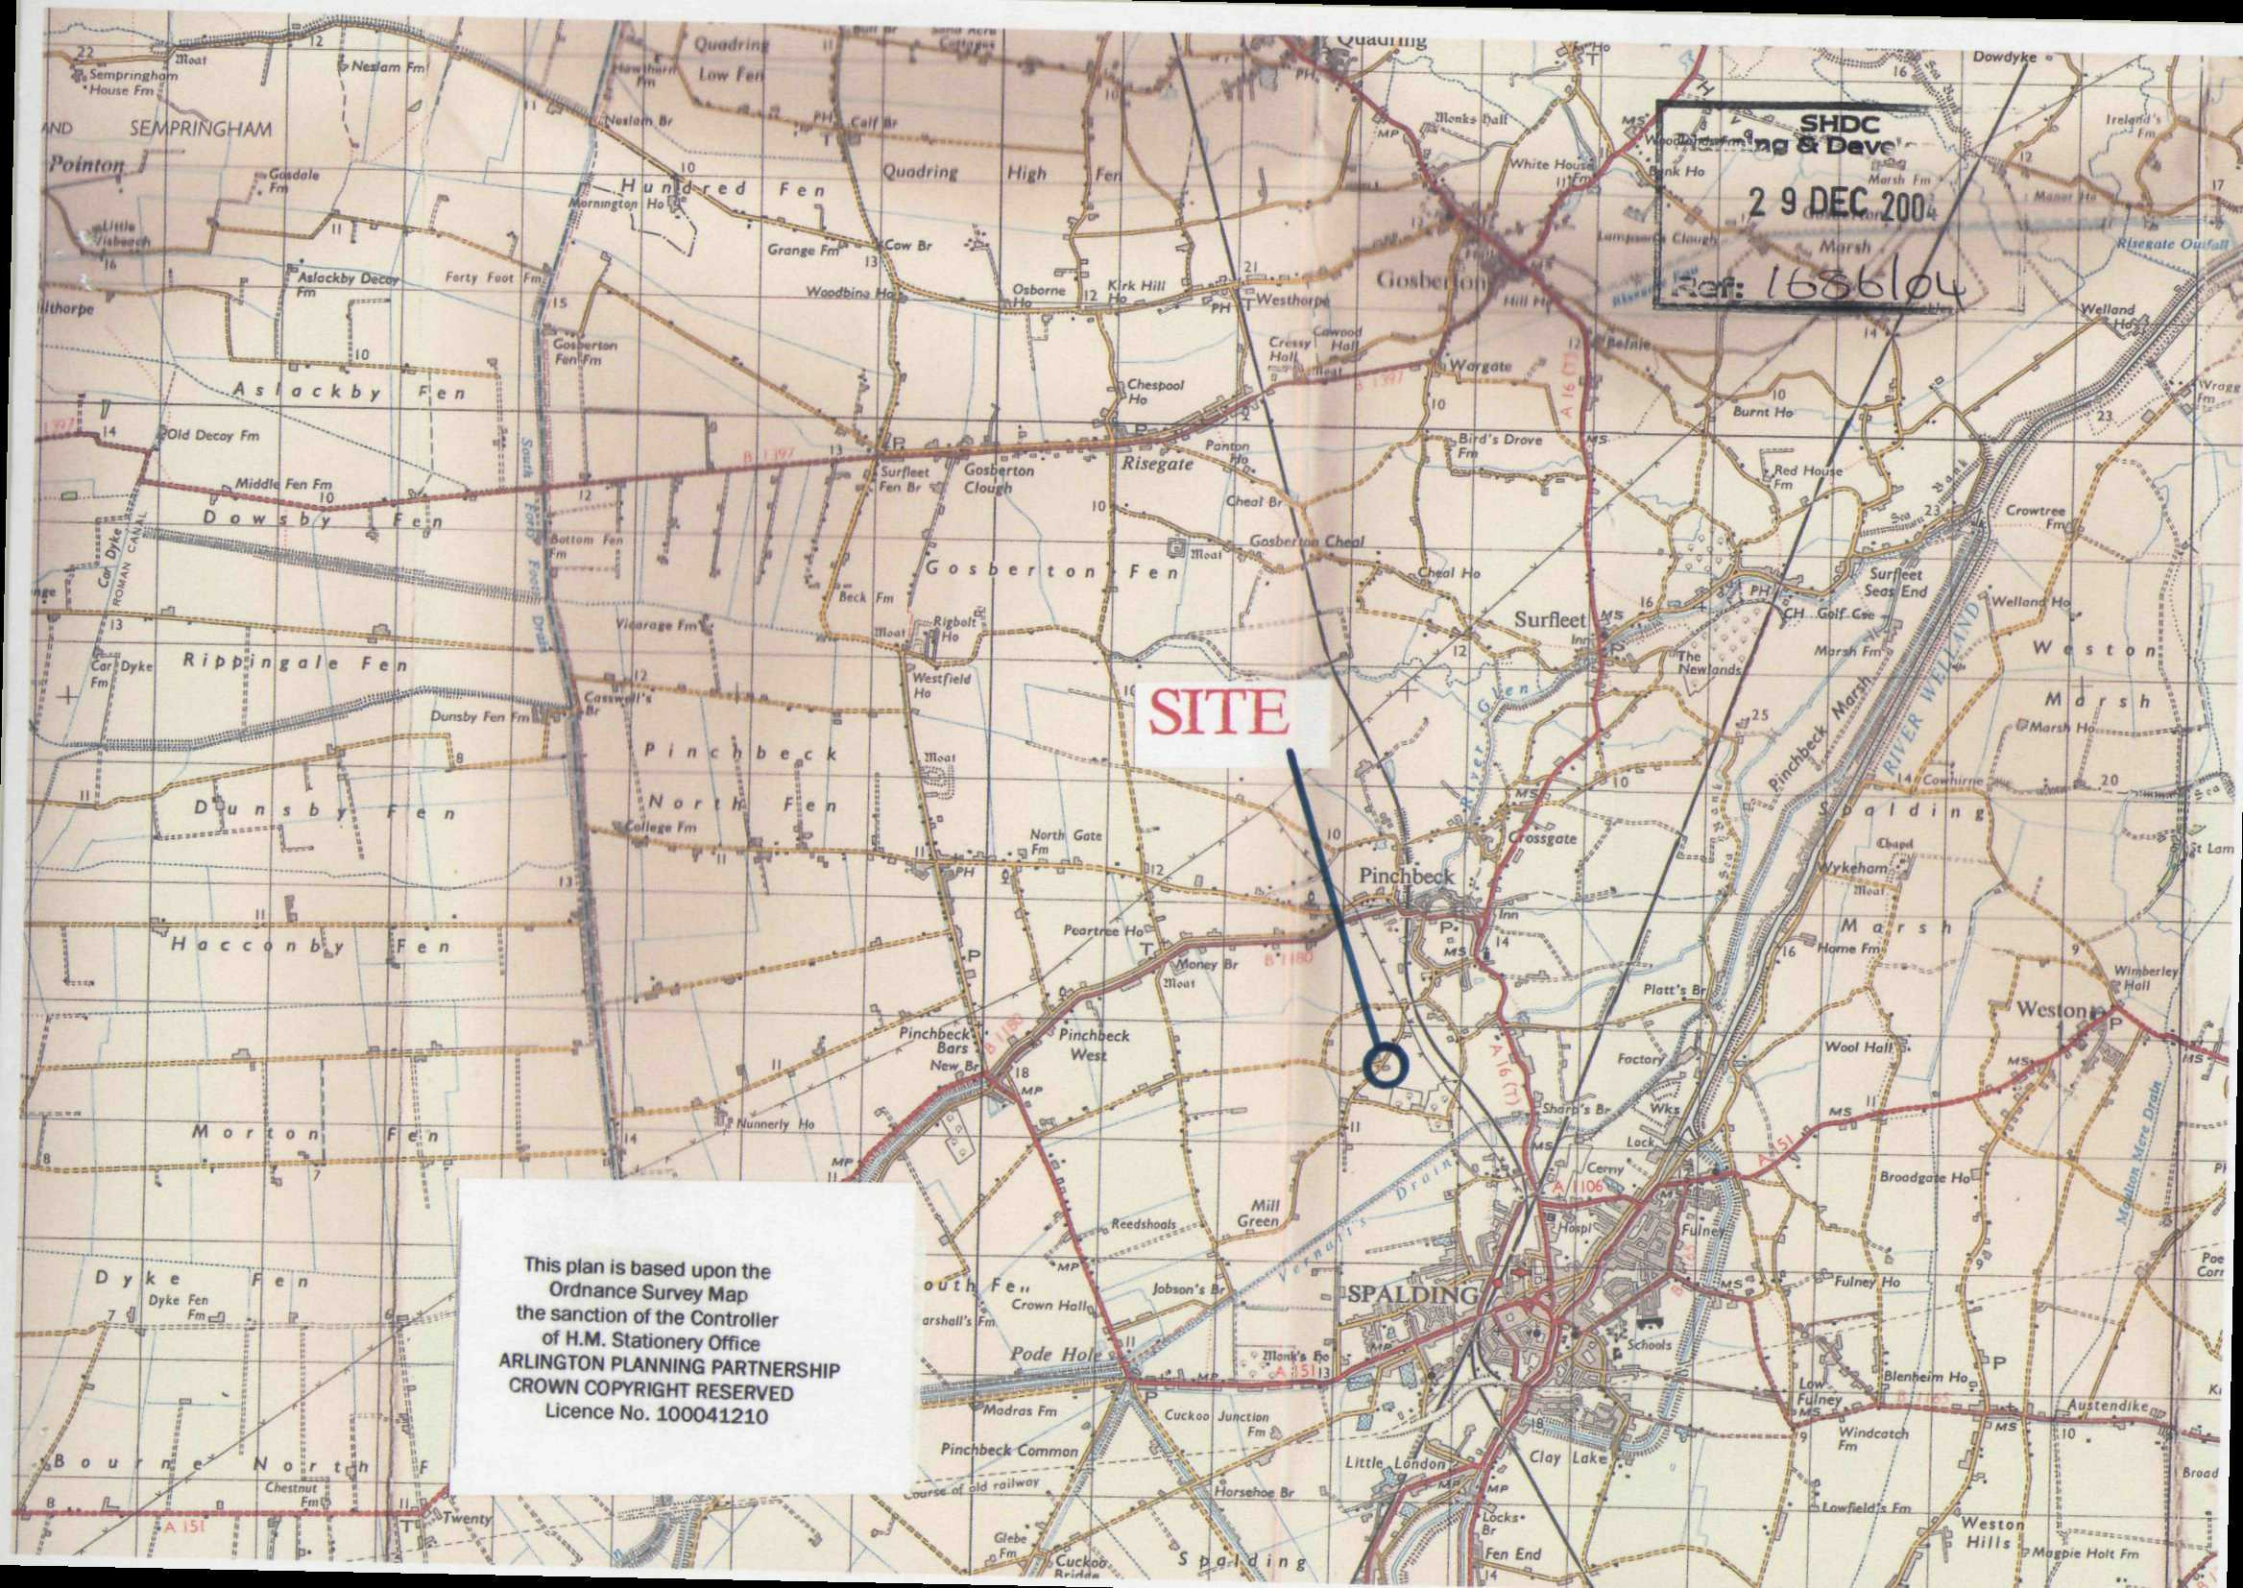

SITE
SHDC
2 9 DEC 2004
Ref: 1686/04
This plan is based upon the
Ordnance Survey Map
the sanction of the Controller
of H.M. Stationery Office
ARLINGTON PLANNING PARTNERSHIP
CROWN COPYRIGHT RESERVED
Licence No. 100041210