



SITE LAYOUT PLAN

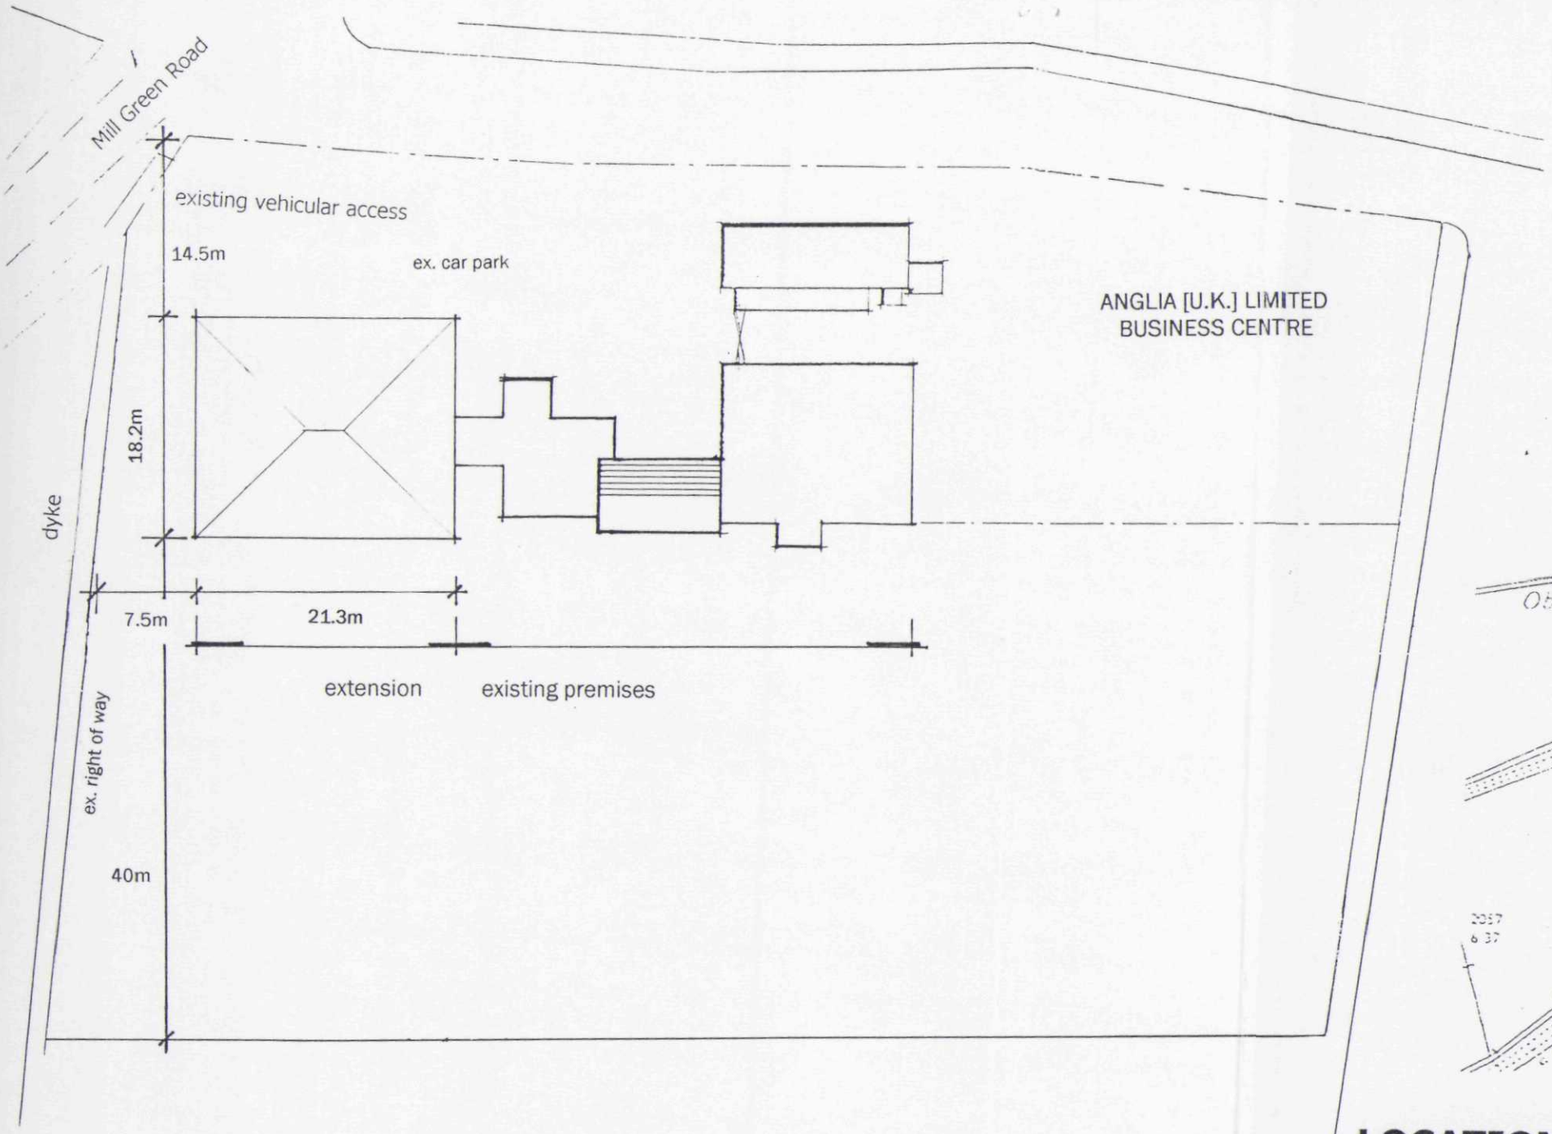

This plan is based upon the Ordnance Survey Map with the sanction of the Controller of H.M. Stationery Office
ARLINGTON PLANNING PARTNERSHIP
CROWN COPYRIGHT RESERVED
Licence No. 100041210

LOCATION PLAN

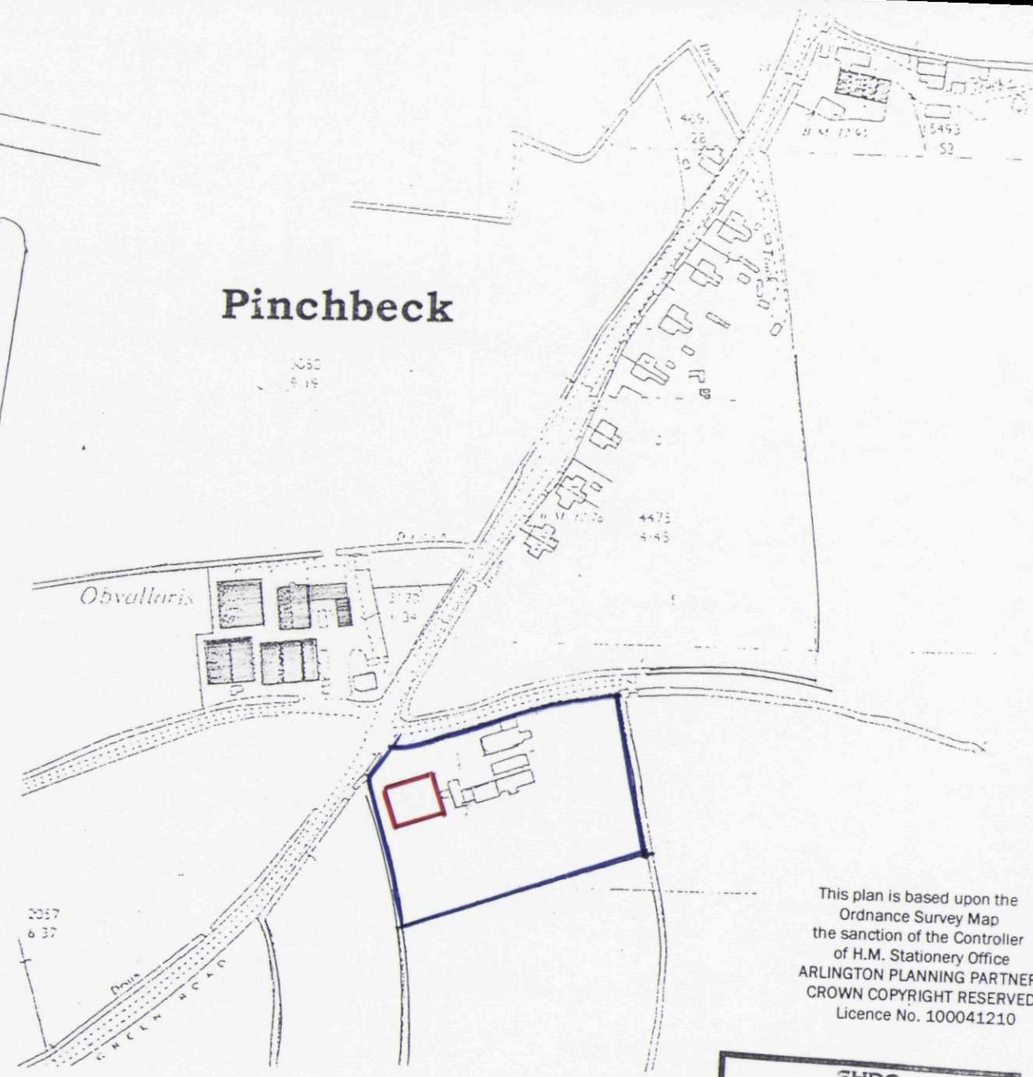

SHDC
Planning & Development
2 9 DEC 2004
Ref: 1686/04

© THIS DRAWING IS COPYRIGHT

Client
ANGLIA [U.K.] LTD
Proposal
EXTENSION TO EXISTING OFFICES
Location
ANGLIA BUSINESS CENTRE
MILL GREEN ROAD PINCHBECK
SPALDING PE11 3PU
Drawing
SITE PLAN & LOCATION PLAN
Scale
1/2500 1/500
Revisions
Date
DECEMBER 2004
Drawing. No.
1017/24/01

Arlington Planning Partnership
PLANNING AND DESIGN CONSULTANTS
21 SOUTH ROAD . BOURNE . PE10 9JD
TEL: 01778 422589------Fax: 01778 394436