


Main Entrance (existing premises)

Fire Door
proposed extension

NORTH

dark red brick walls
dark green [Juniper] 12B29
plastic coated profiled steel

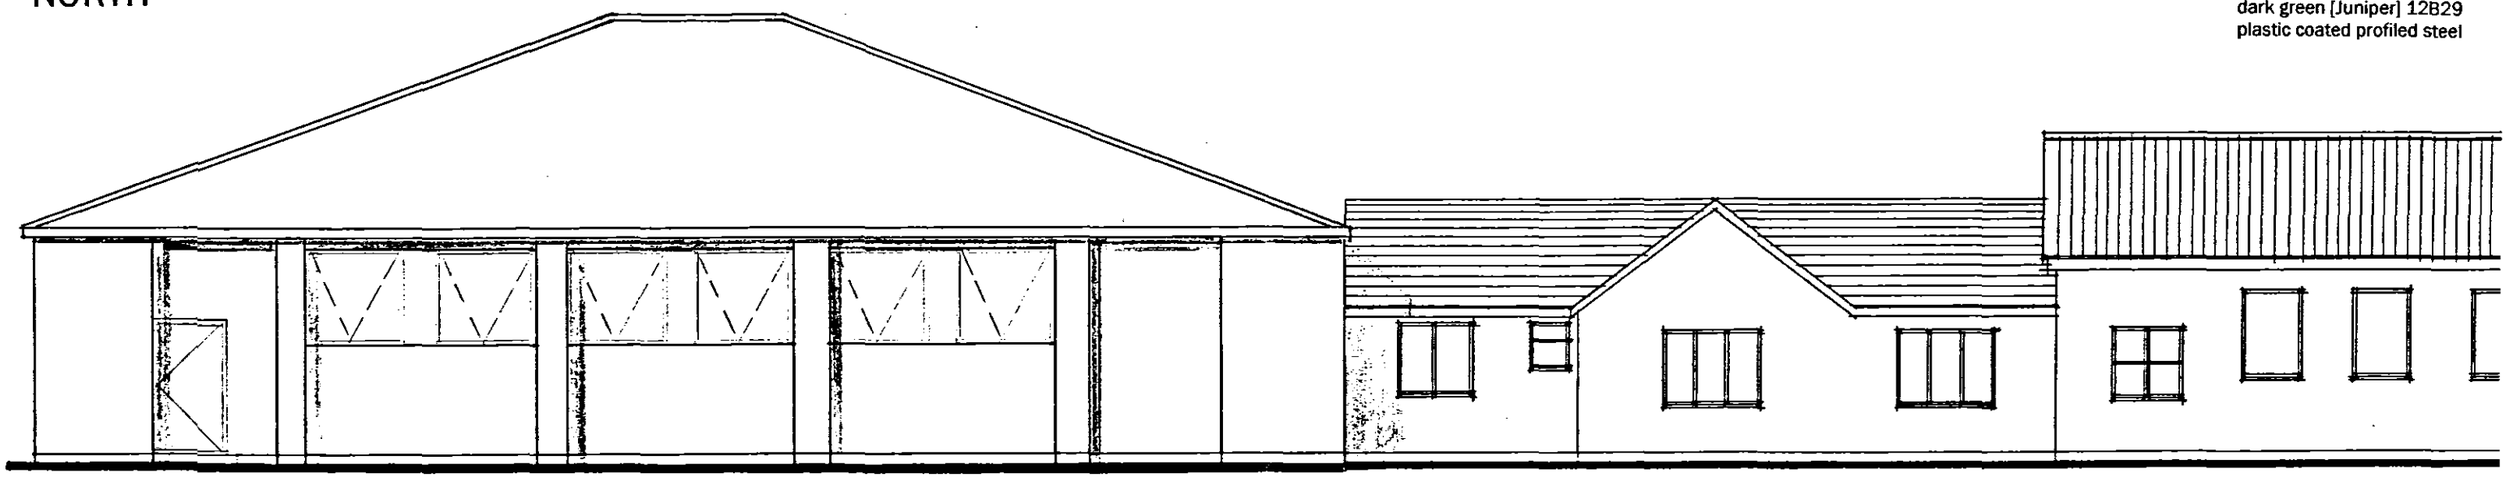


Fire Door

proposed extension

existing premises

SOUTH

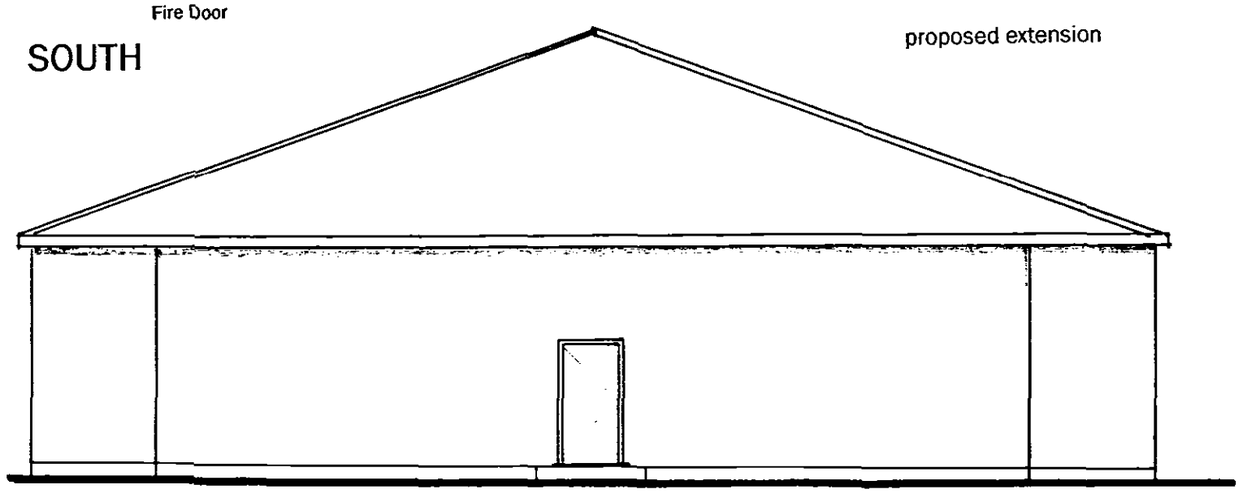

WEST

Fire Door

SHDC
Planning & Development
2 9 DEC 2004
Ref: 1686/04

© THIS DRAWING IS COPYRIGHT

Client
ANGLIA [U.K.] LTD
Proposal
EXTENSION TO EXISTING OFFICES
Location
ANGLIA BUSINESS CENTRE
MILL GREEN ROAD PINCHBECK
SPALDING PE11 3PU
Drawing
PROPOSED ELEVATIONS
Scale
1/100
Revisions
Date
DECEMBER 2004
Drawing No.
1017/24/03

Arlington Planning Partnership
PLANNING AND DESIGN CONSULTANTS
21 SOUTH ROAD . BOURNE . PE10 9JD
TEL: 01778 422589——Fax: 01778 394436