




SIDE ELEVATION

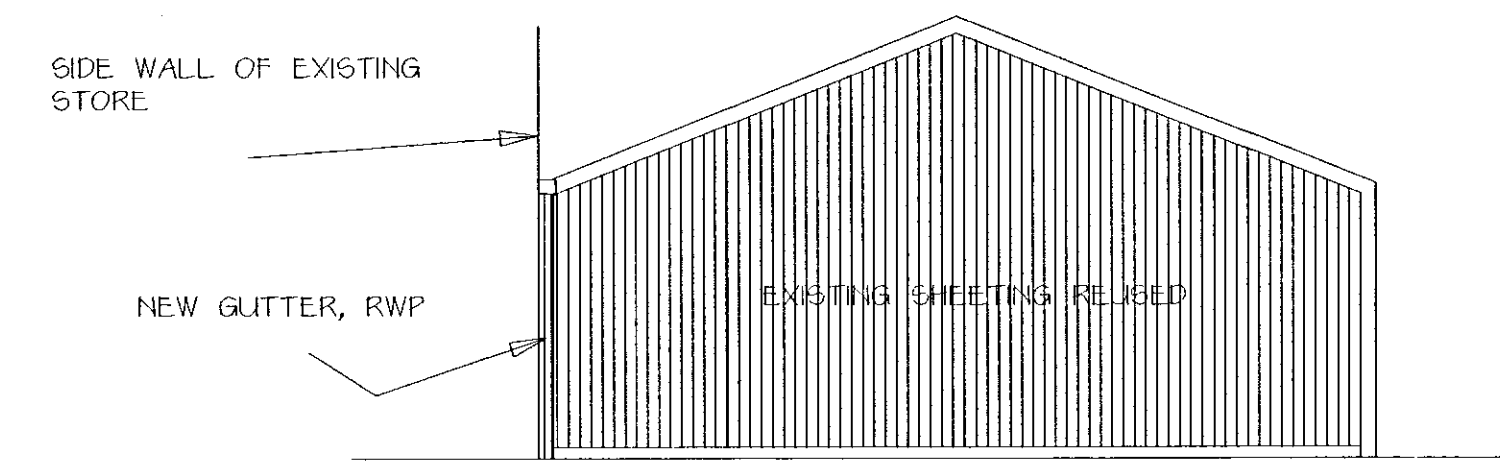

SIDE ELEVATION

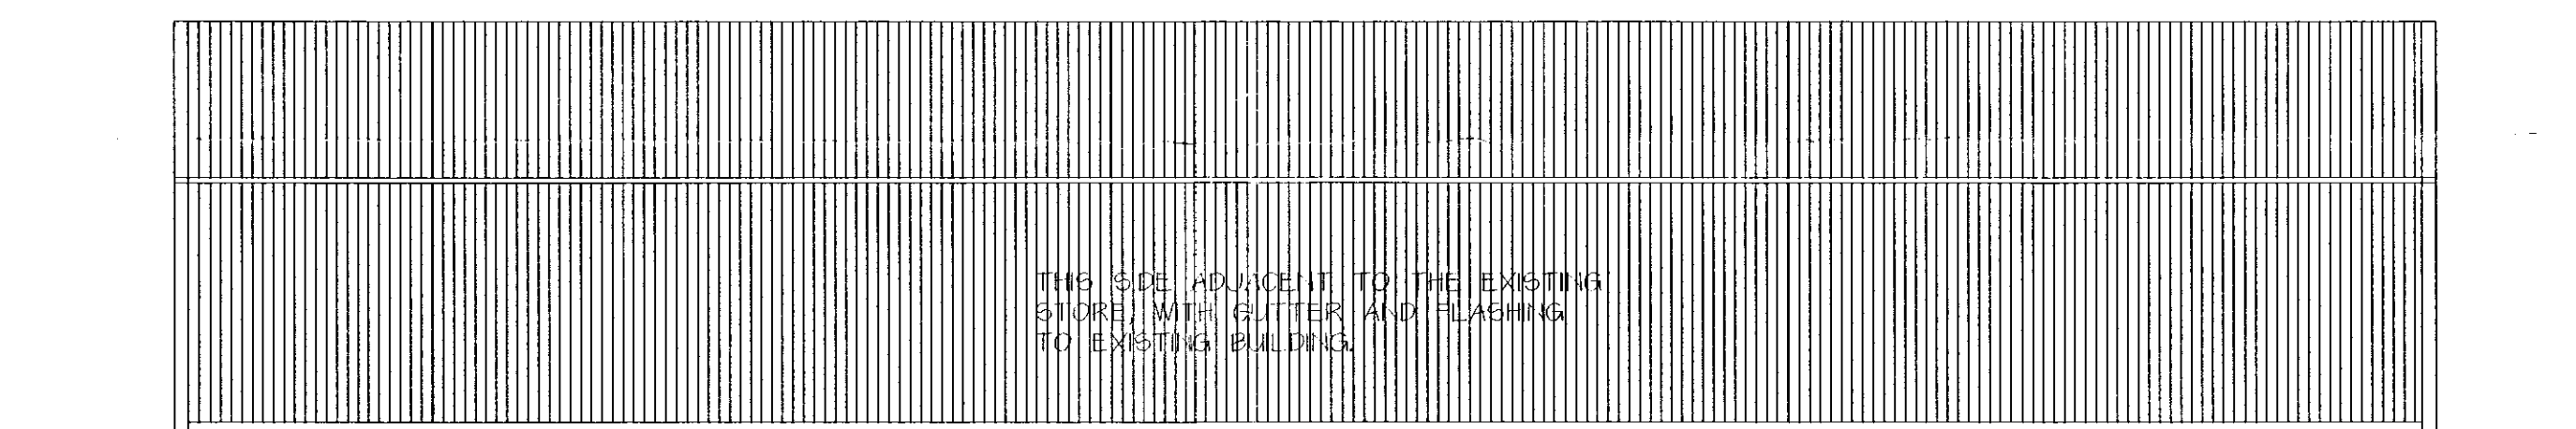

SIDE ELEVATION

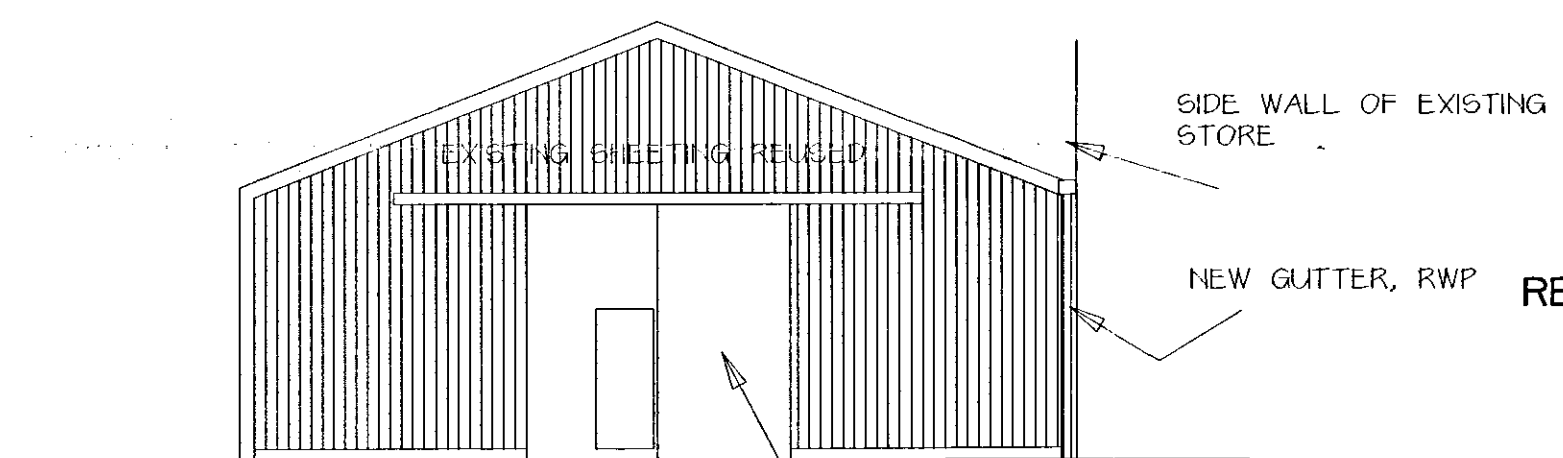


SIDE ELEVATION


EXISTING SLIDING DOOR
RELOCATED.

REVISIONS:-

SHDC
PLANNING & DEVELOPMENT
13 DEC 2006
Ref. 1729106

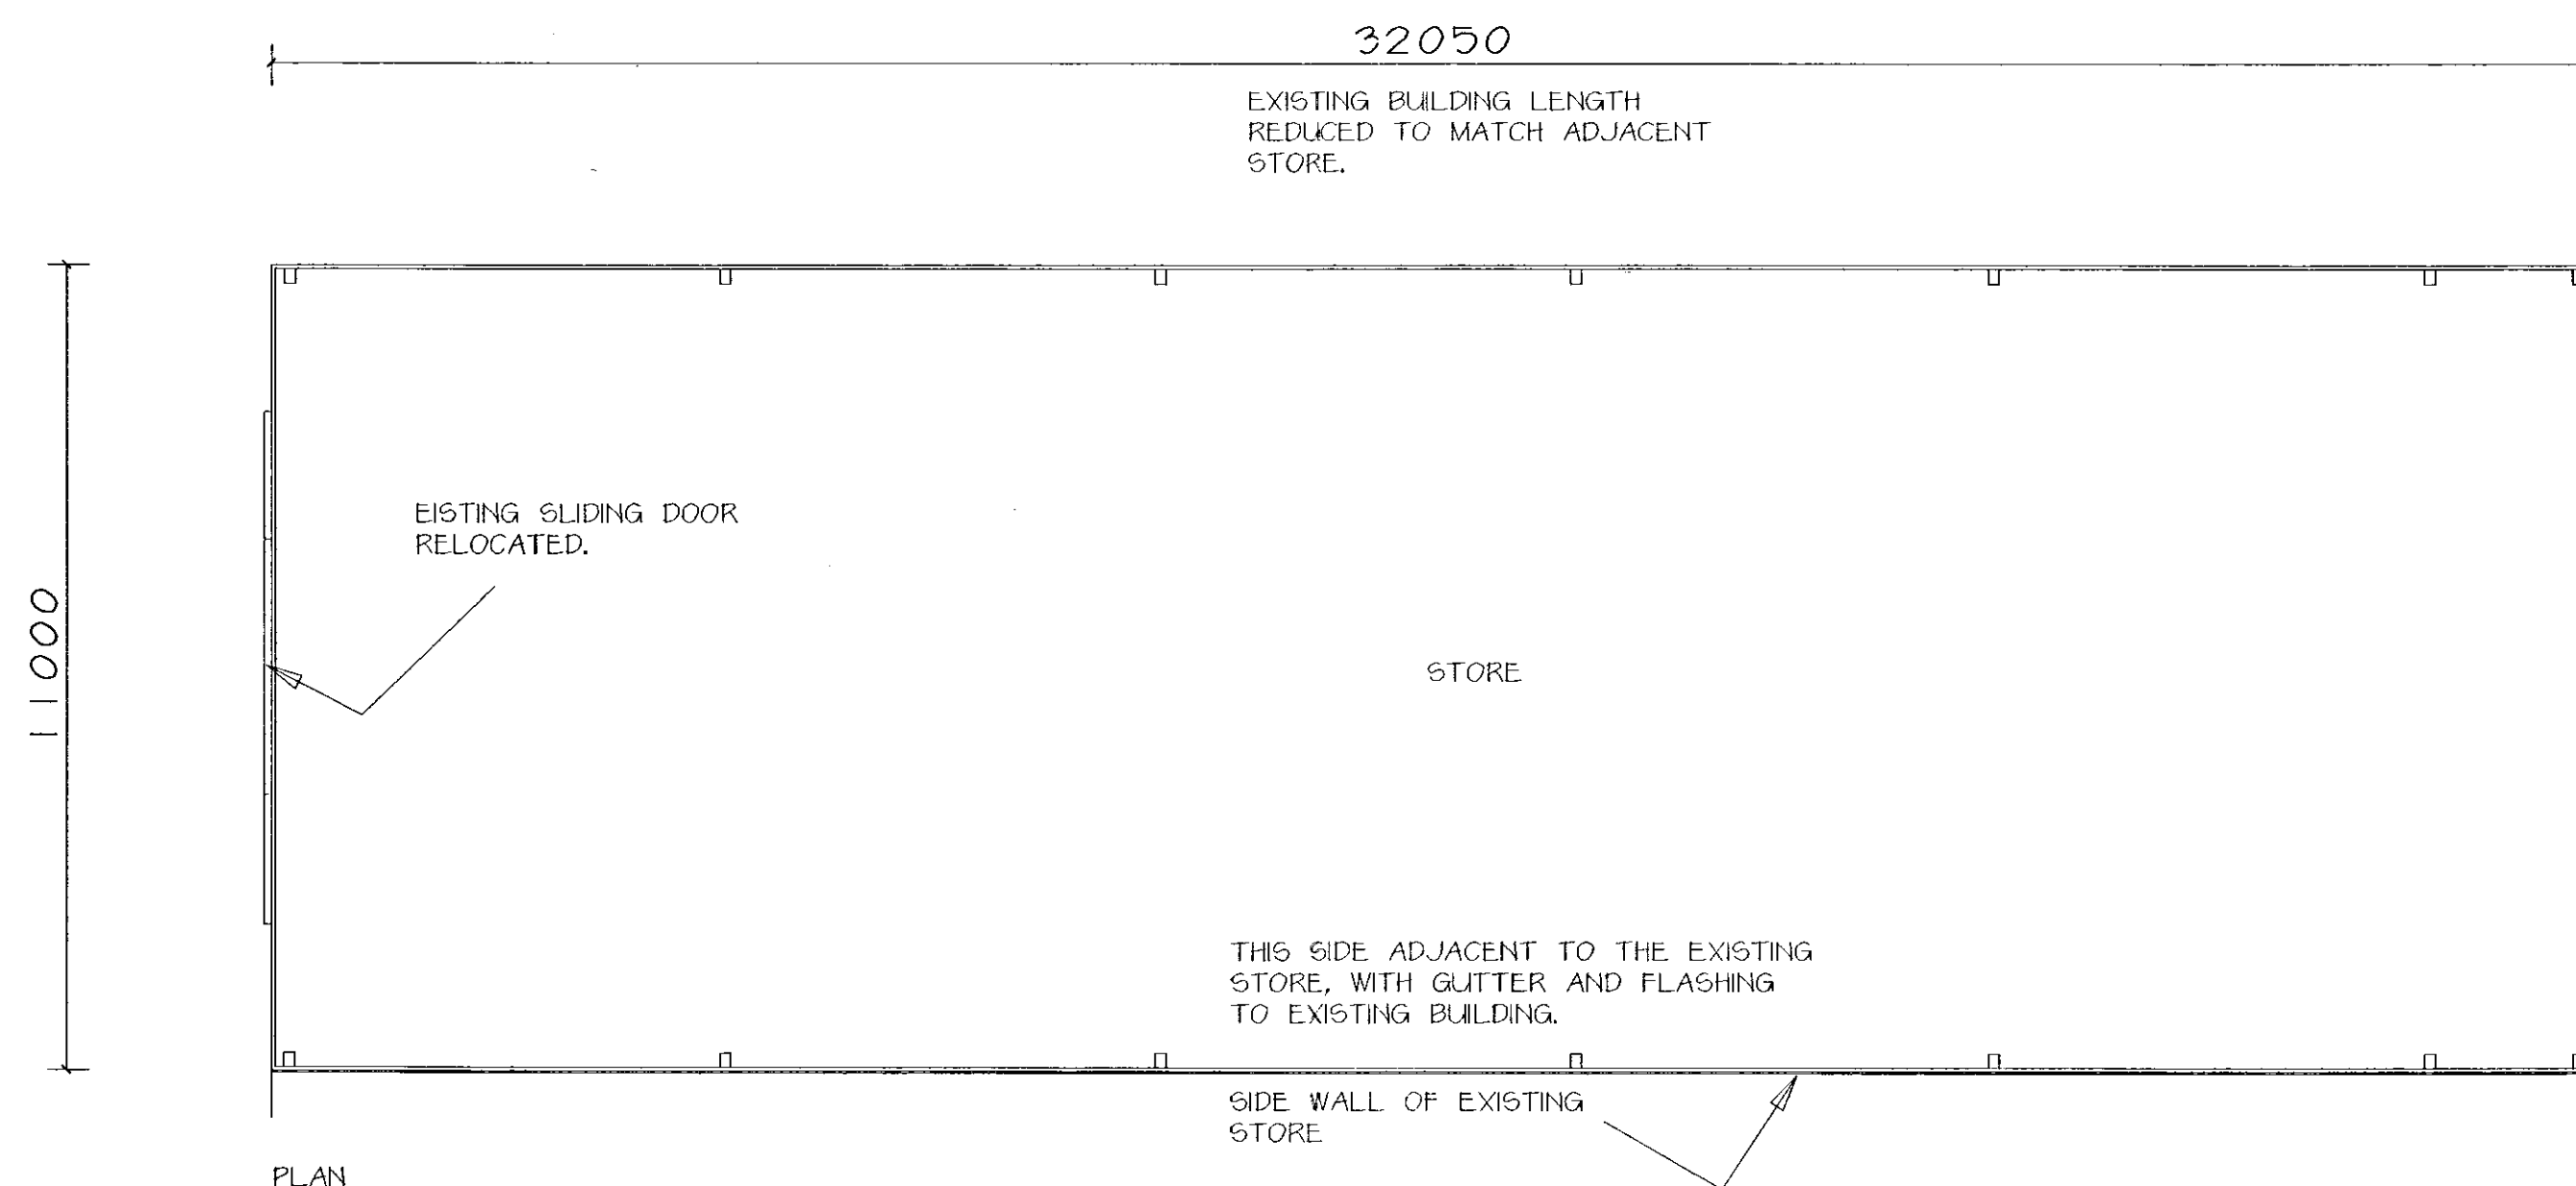

**M. PARKER
& SONS LIMITED**

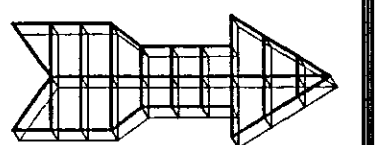

BUILDERS & CONTRACTORS

ST. JOHNS RD SPALDING
FAX. 01775 762171

LINCS PE11 1JX
TEL. 01775 724777

PROPOSED RELOCATION OF STORE
PODE HOLE
SPALDING.

PLANS, SECTION, ELEVATIONS.

SCALES 1:100 DATE
DRG. NO. PHP 4 STORES

**DETERMINED
PLAN**