
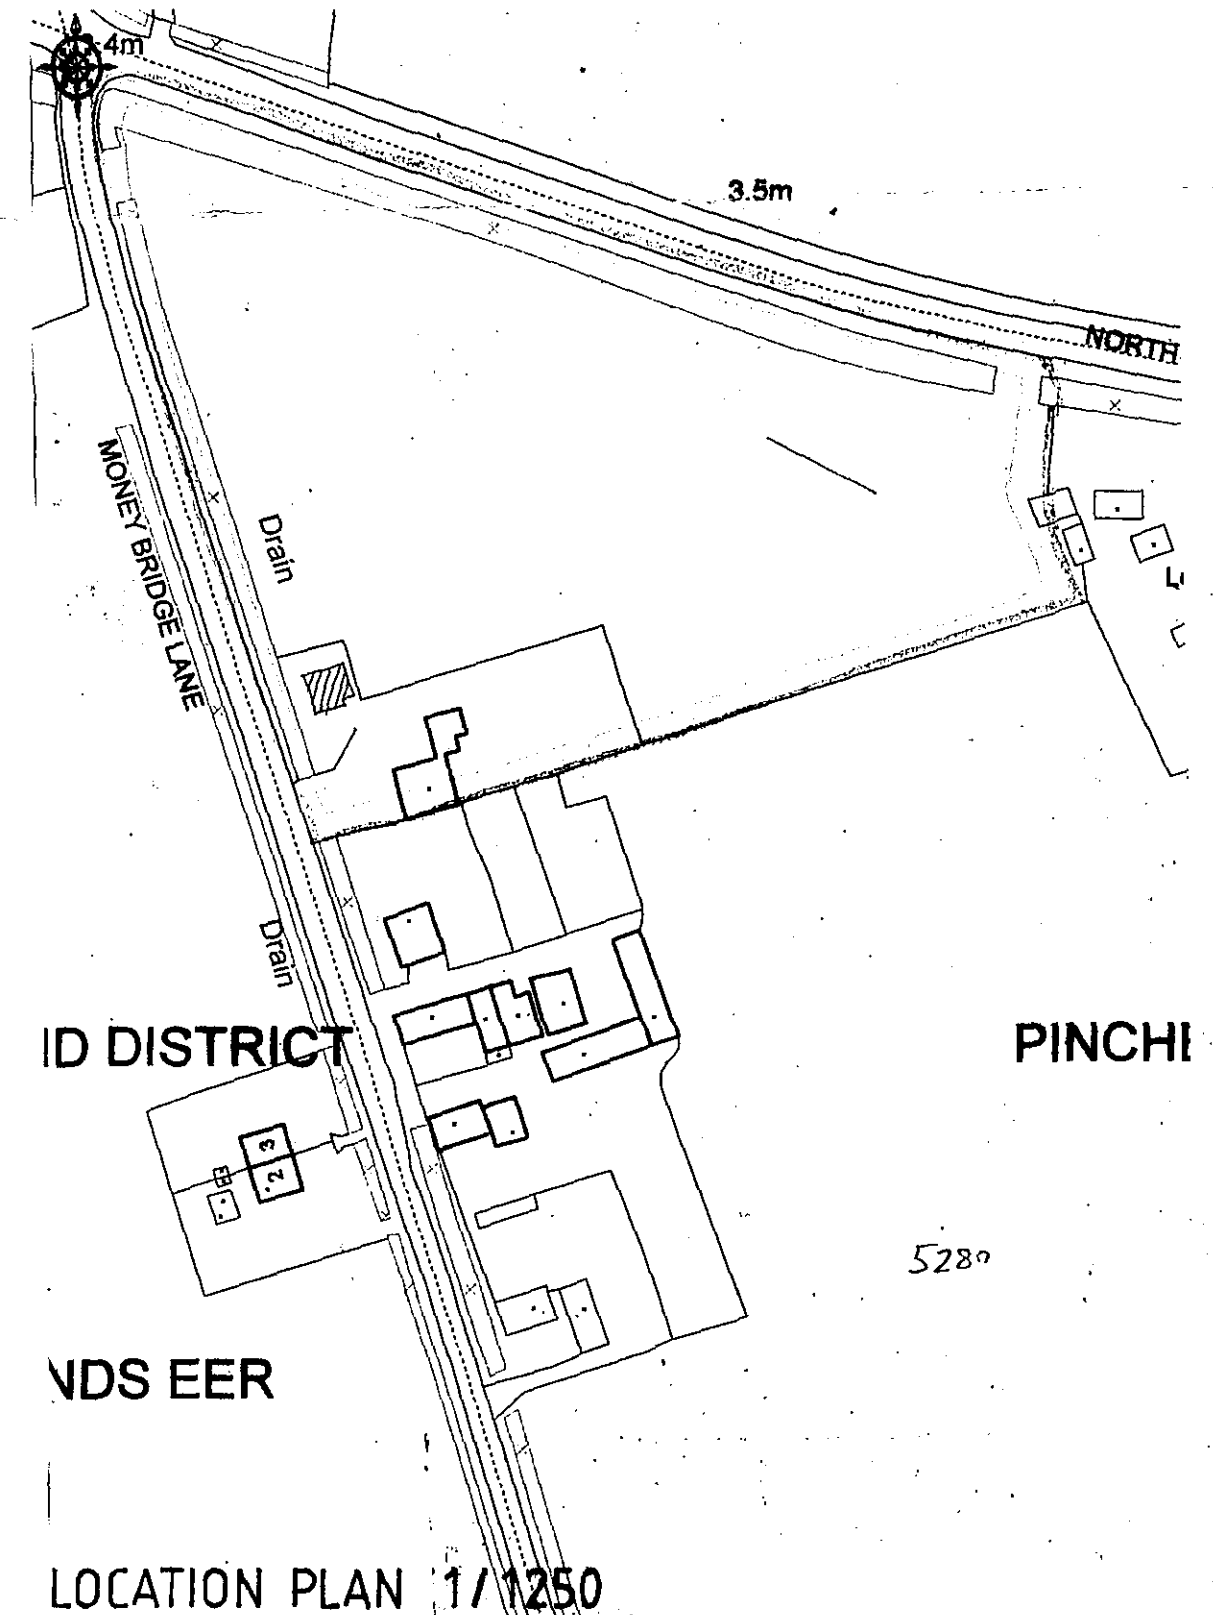
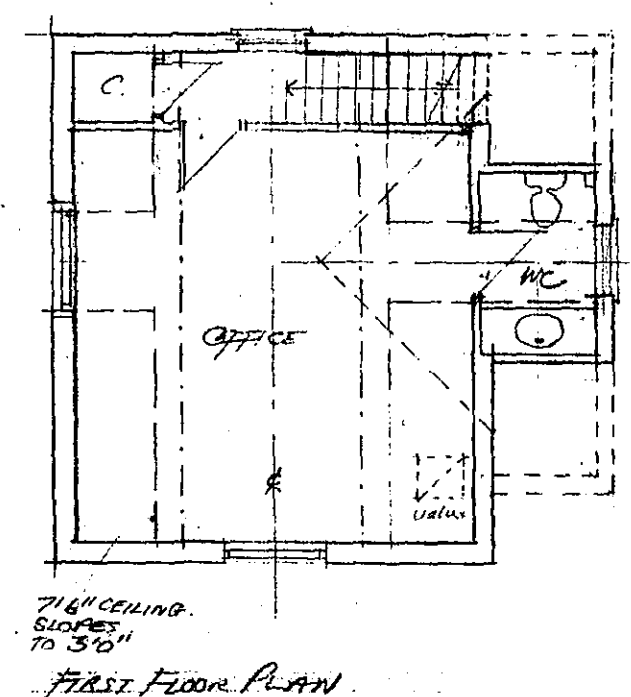
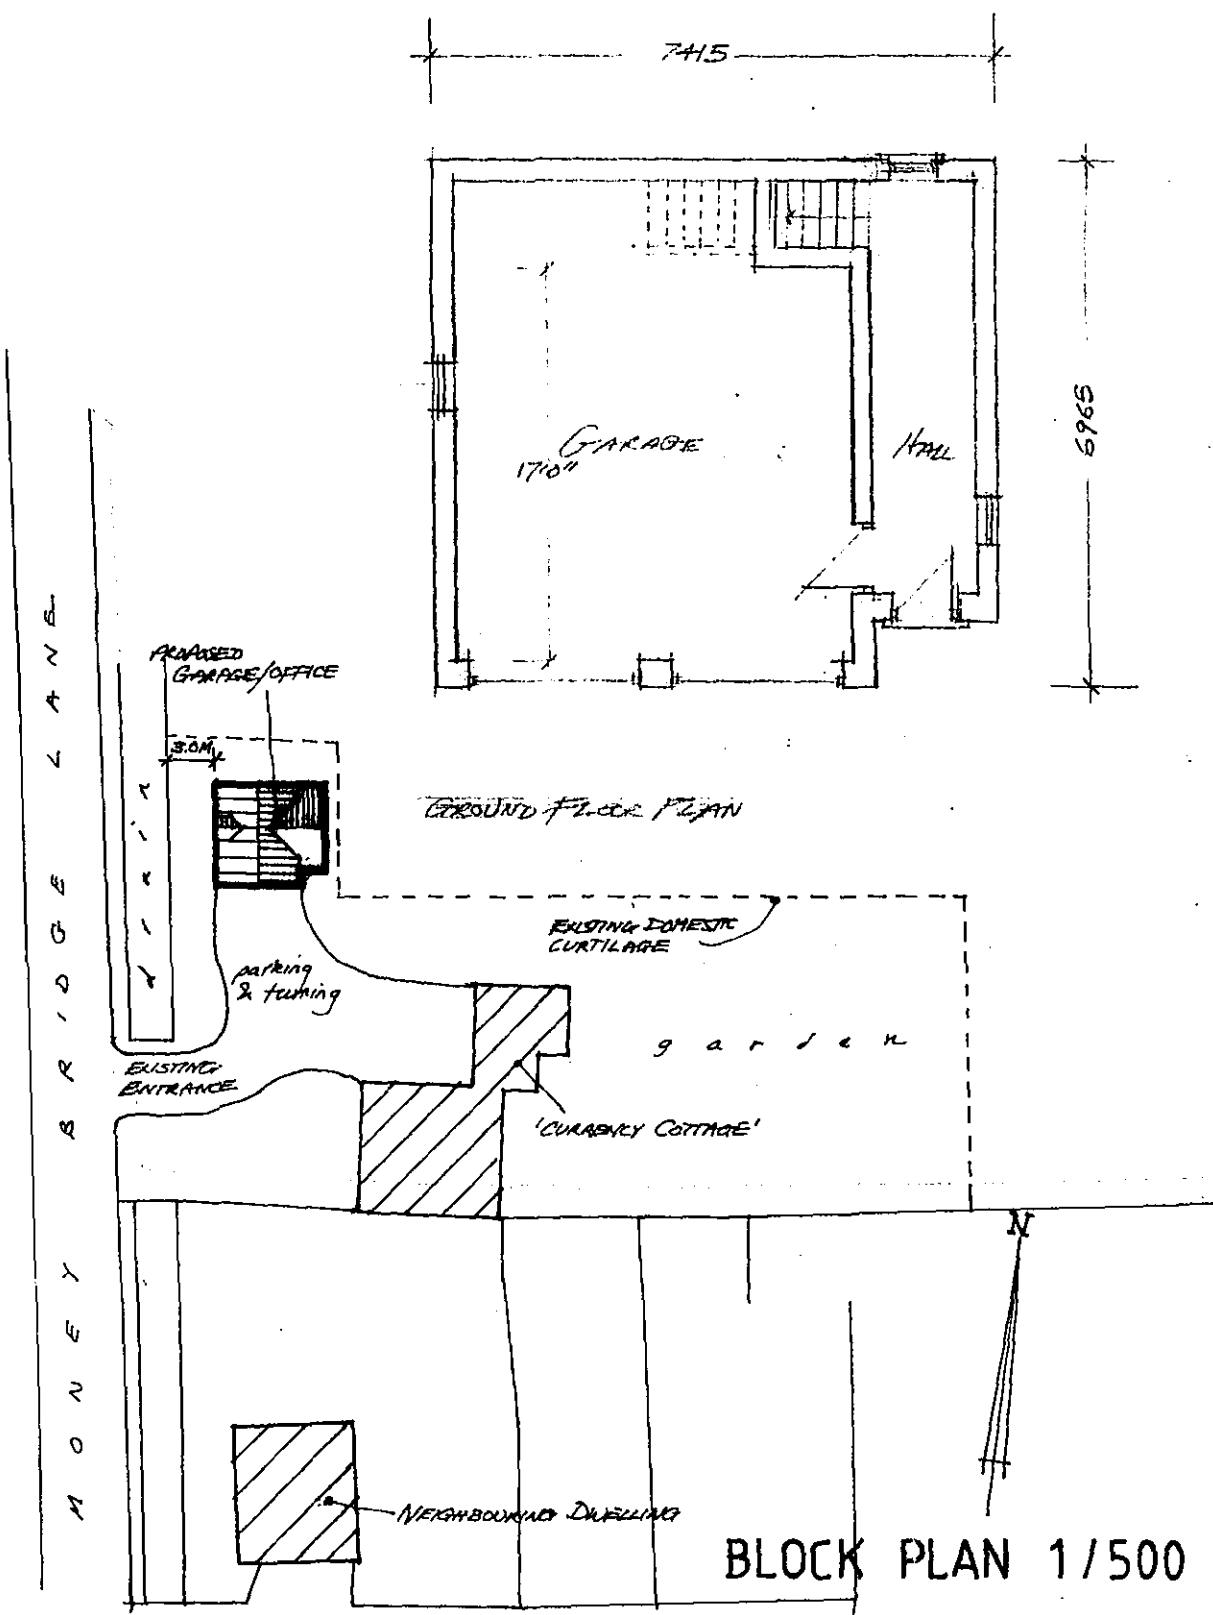


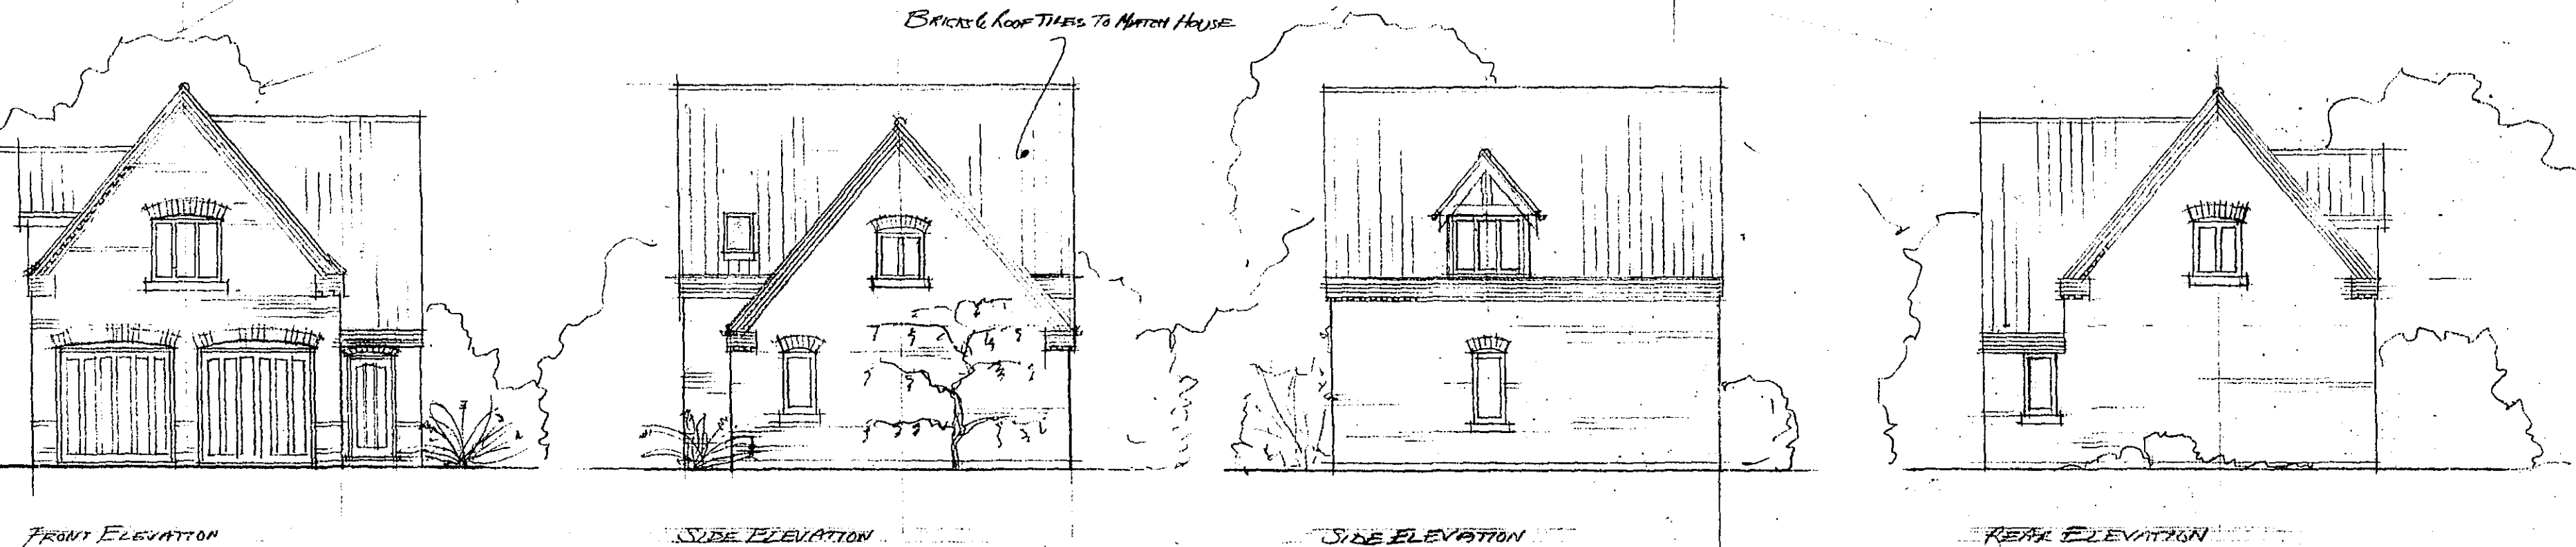

SHDC
PLANNING & DEVELOPMENT
22 DEC 2005
Ref. 1737/05

© This drawing is copyright.
Contractors must check all dimensions on Site. Only figured dimensions are to be worked from. Any foundation depths indicated are indicative only and must be in accordance with the consulting engineers design and/or agreed on Site with the local authority during excavations. Any discrepancies in the information contained herein must be reported to the Architect before work proceeds.

Project PROPOSED GARAGE/OFFICE AT CURRENCY COTTAGE, PINCHBECK.	
Drwg. PROPOSALS	
Scale 1:100	Date DEC 05
Drwg. no. 51536 / 01	Rev.
architects · designers · planning consultants Old School House · 36 Boston Road · Sleaford Lincolnshire · NG34 7EZ · Tel: 01529 414141 Fax: 01529 415757	