
COPYRIGHT

COPYRIGHT OF THIS DRAWING BELONGS TO LINDUM GROUP LIMITED AND ITS SUBSIDIARY AND ASSOCIATED COMPANIES AND NO PART THEREOF MAY BE REPRODUCED OR UTILISED IN ANY WAY WHATSOEVER WITHOUT THE PRIOR WRITTEN CONSENT OF LINDUM
NO DIMENSIONS ARE TO BE SCALED FROM THIS DRAWING
USE FIGURED DIMENSIONS ONLY

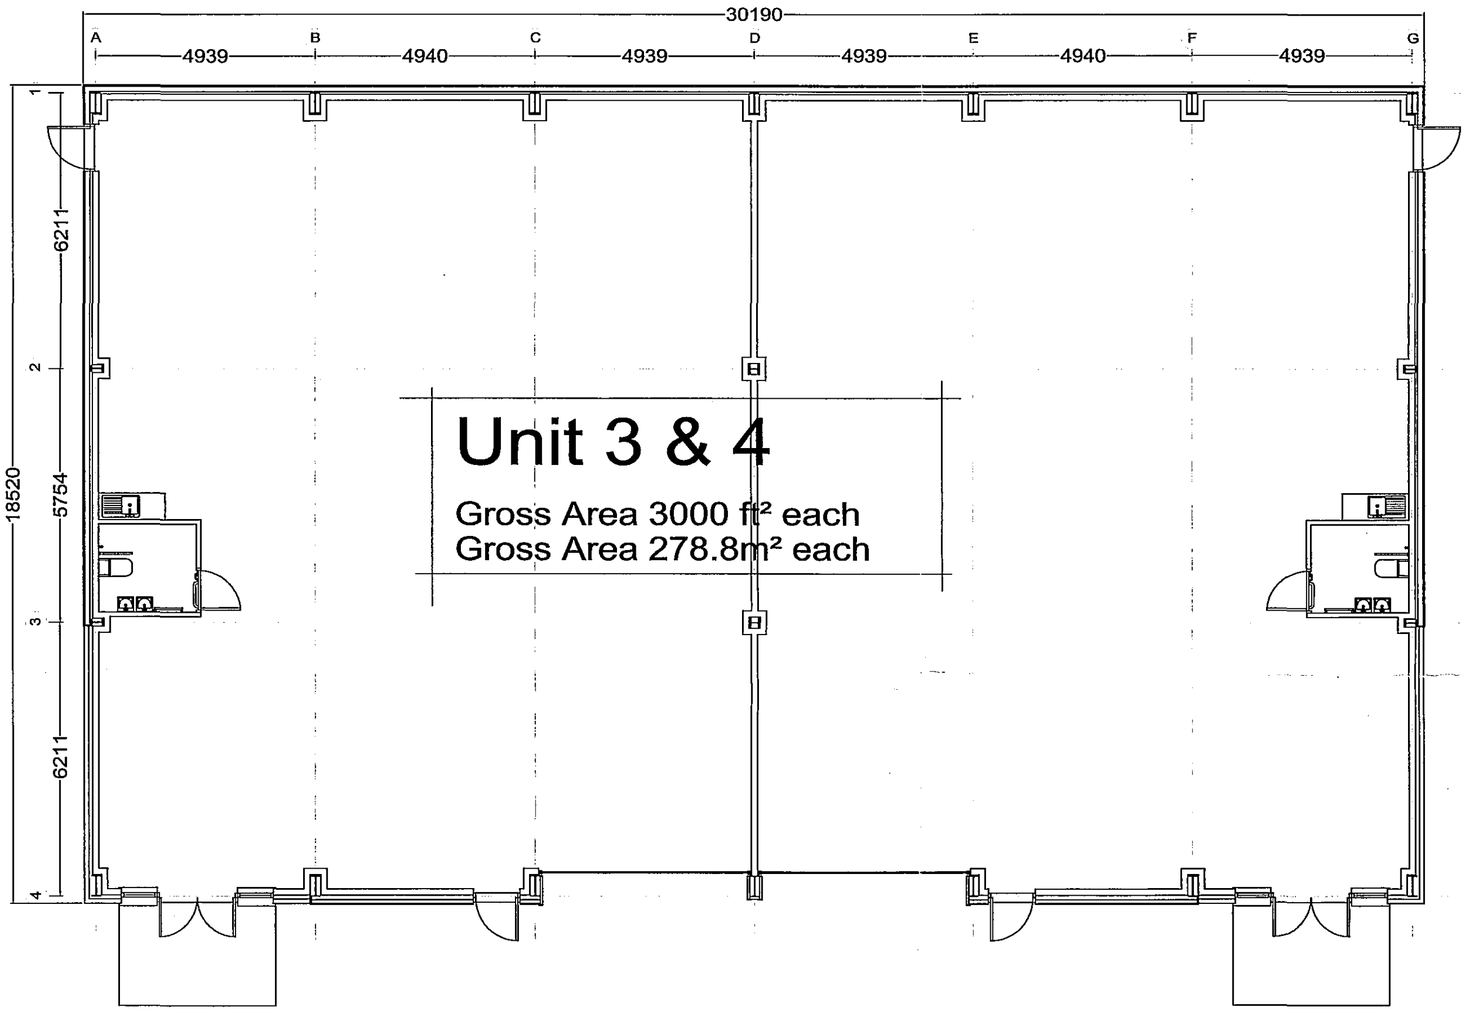

DETERMINED PLAN

SHDC
PLANNING & DEVELOPMENT
2 3 DEC 2005
Ref. 1744/05

/. 16/12/05: Preliminary Issue

DESIGN

Lindum Business Park, Station Road
North Hykeham, Lincoln LN6 3QX
Tel: (01522) 500300
Fax: (01522) 852221
E - Mail: design@lindumgroup.co.uk

Client
Lindum JV Property

Project
Proposed New Unit
Wardentree Park
Spalding

Drawing Title
UNIT 3 & 4
PROPOSED LAYOUTS

Date	Scale
Dec 05	1/100
Drawn By: Ian Tumell	Client Ref: -
Drawing Number: L5- 234 / 203	Revision: /

Plot 3, Wardentree Park, Spalding