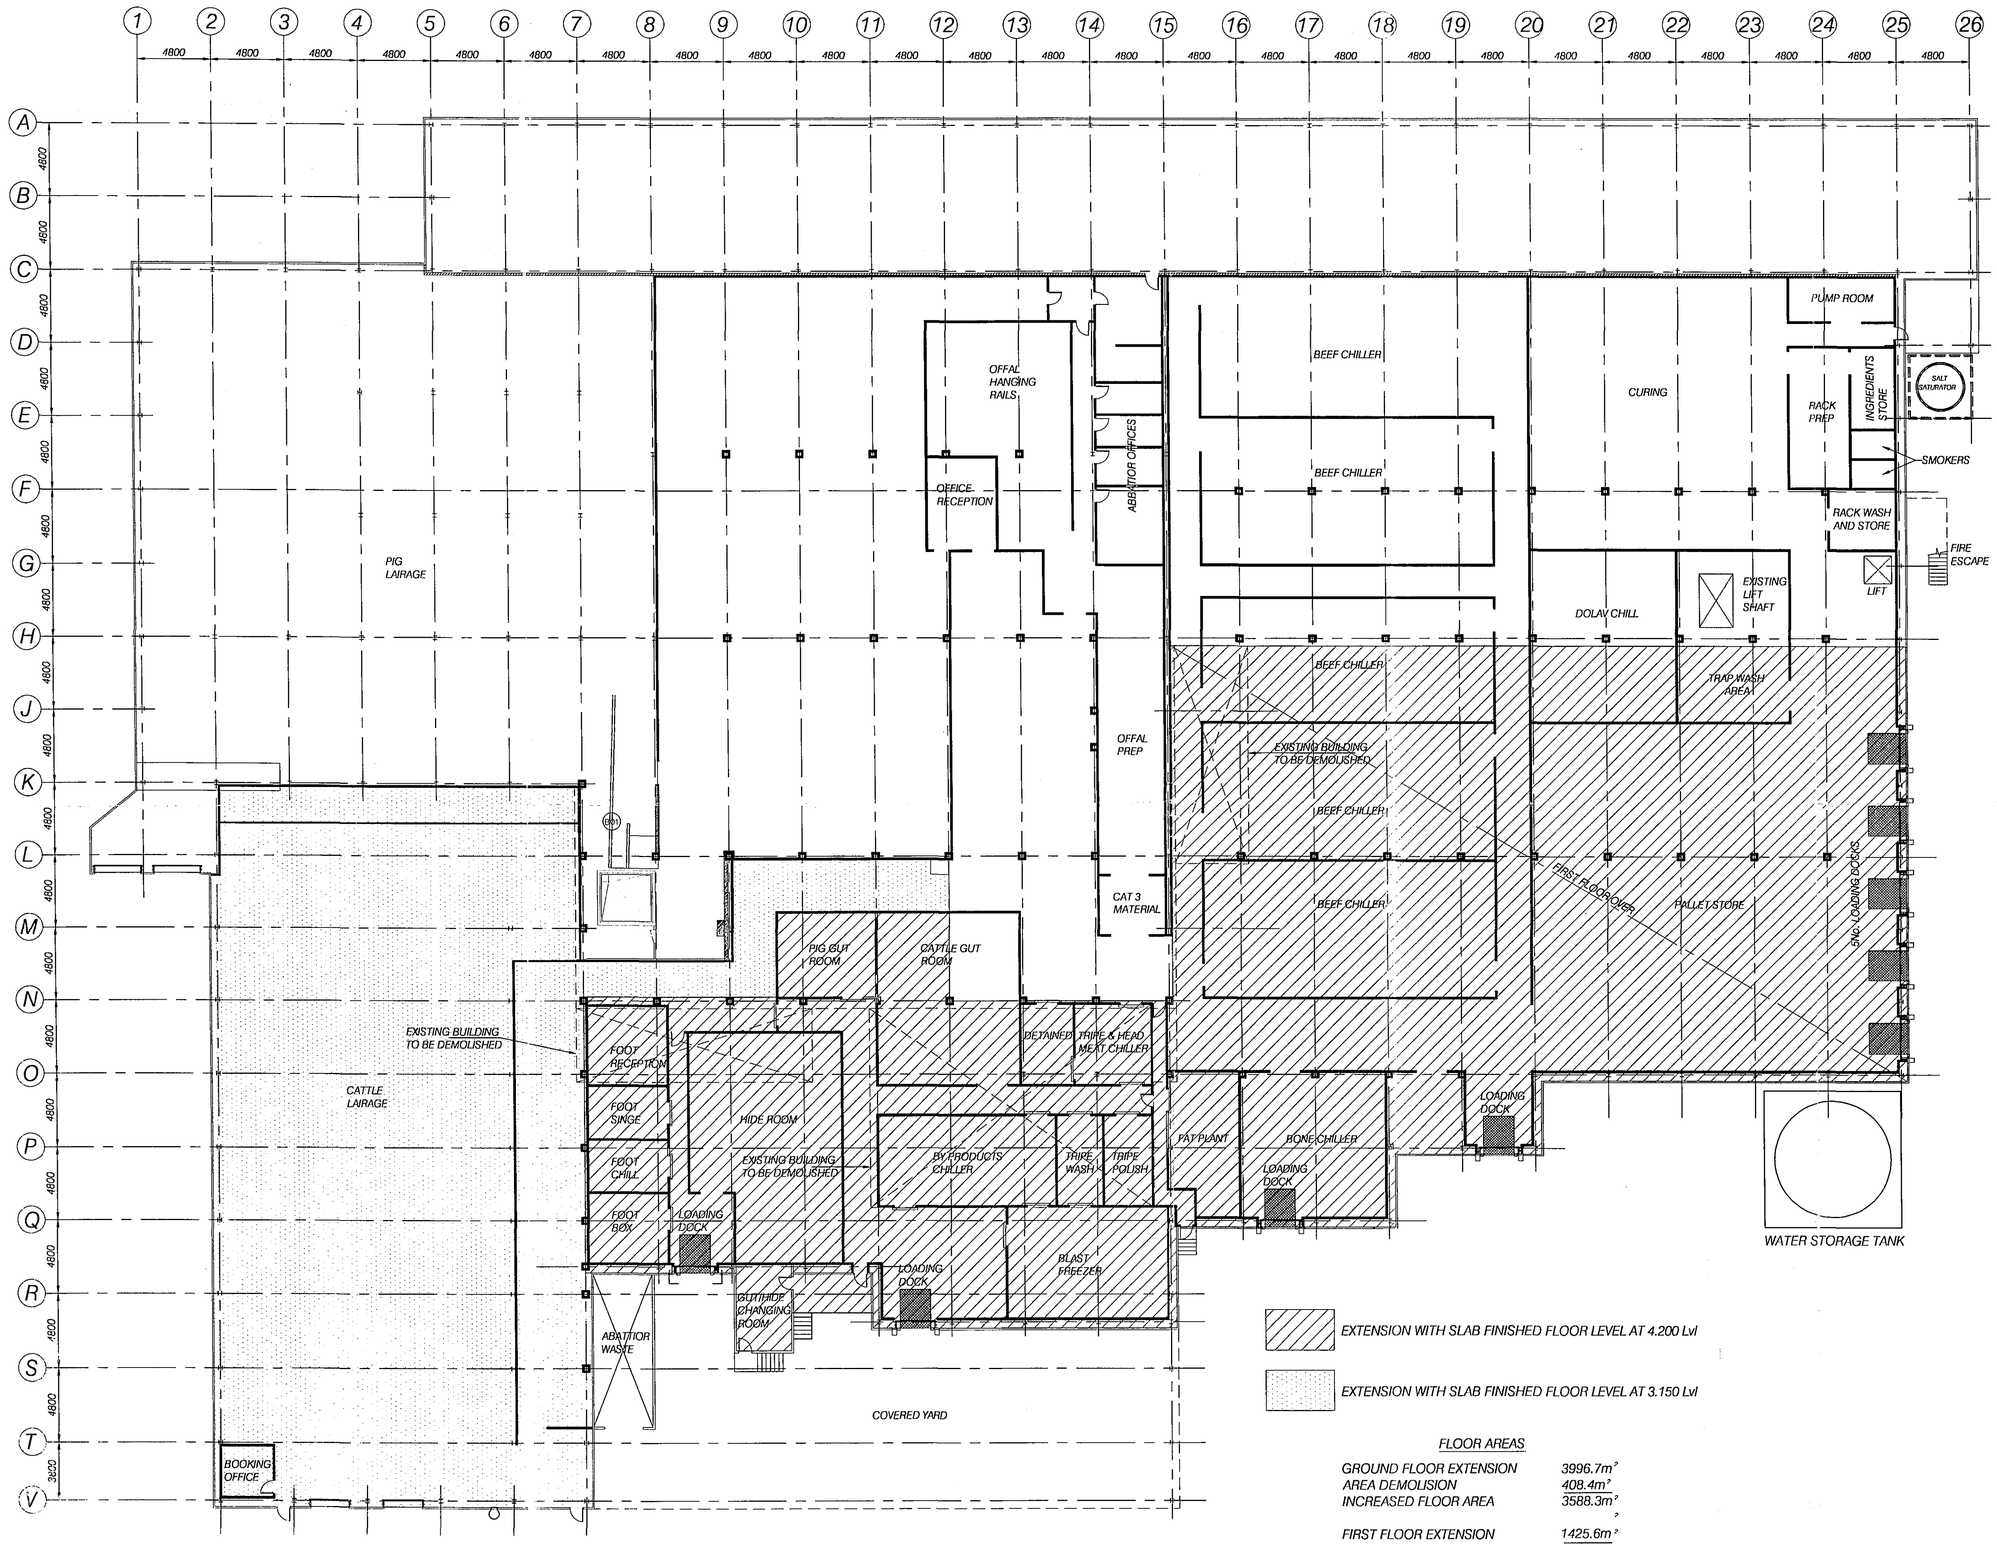



FLOOR AREAS

| | |
|---|---|
| GROUND FLOOR EXTENSION | 3996.7m² |
| AREA DEMOLISION | 408.4m² |
| INCREASED FLOOR AREA | 3588.3m² |
| FIRST FLOOR EXTENSION | 1425.6m² |
| TOTAL INCREASE IN FLOOR AREA | 5013.9m² |

SHDC
PLANNING & DEVELOPMENT
27 DEC 2006
Ref. 1779/06

DETERMINED PLAN

| REV | DATE | REMARKS |
|---|---|---|
| A | 21.12.06 | GENERAL AMMENDMENTS |

STATUS PLANNING


SIDEBOTTOM RICHARDSON CHENG LTD
15 HIGH STREET, SPALDING, LINCS. PE11 1TW
TEL: (01775) 712660
FAX: (01775) 712635
CONSULTING STRUCTURAL AND CIVIL ENGINEERS
EMAIL: src@s-r-c.co.uk


PROJECT
Proposed Extension To Meat Proccessing Plant Spalding, Lincolnshire for Woodhead Brothers

TITLE
Proposed General Arrangement

| | | | |
|---|---|---|---|
| DATE | 11/06 | SCALE | 1:200 |
| DRAWN | | CHECKED | |
| DESIGN | | FILENAME | |

DRG No. 37506/10 REV A

DETAILS ON THIS DRAWING ARE COPYRIGHT OF SIDEBOTTOM RICHARDSON CHENG LIMITED.THIS IS A CONFIDENTIAL DOCUMENT AND MUST NOT BE COPIED, USED OR DIVULGED IN ANY WAY WITHOUT PRIOR WRITTEN CONSENT