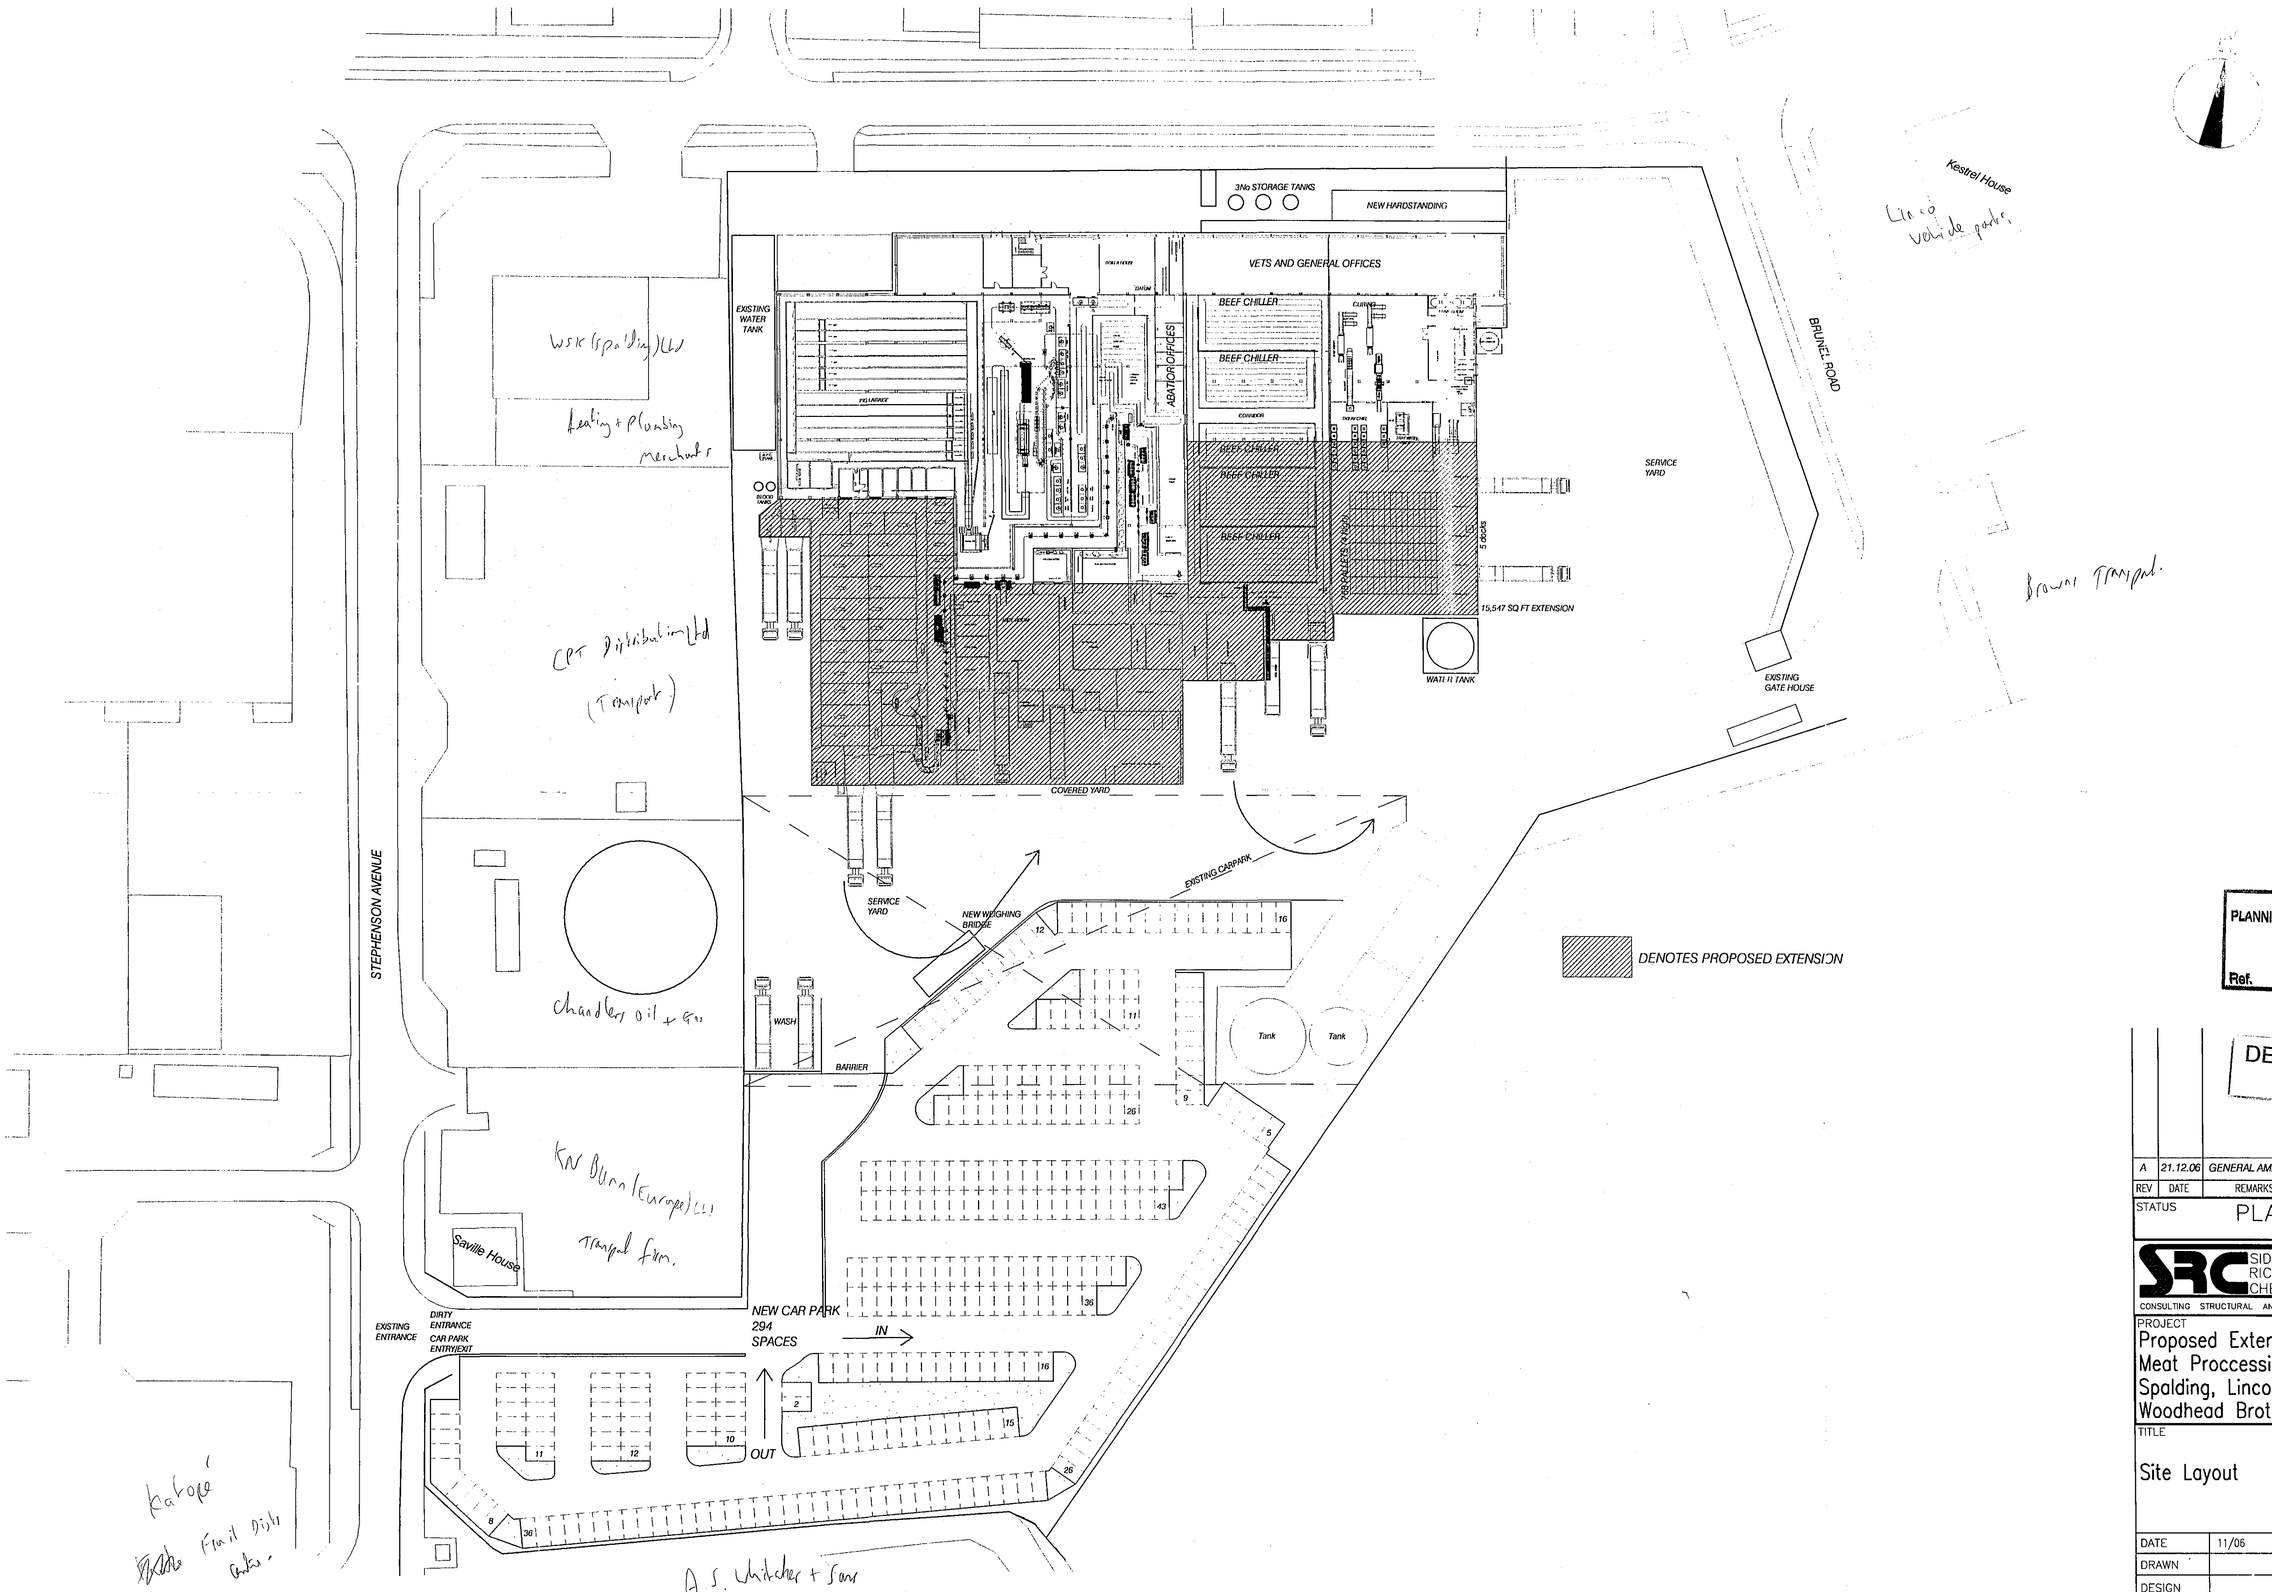


SHDC
PLANNING & DEVELOPMENT
27 DEC 2006
Ref. 1279/06

DETERMINED PLAN

REV	DATE	REMARKS
A	21.12.06	GENERAL AMMENDMENTS

STATUS PLANNING

SIDEBOTTOM RICHARDSON CHENG LTD
15 HIGH STREET, SPALDING, LINCS. PE11 1TW
TEL: (01775) 712660
FAX: (01775) 712655
EMAIL: srcbs-rc.co.uk
CONSULTING STRUCTURAL AND CIVIL ENGINEERS

PROJECT
Proposed Extension To Meat Proccessing Plant Spalding, Lincolnshire for Woodhead Brothers

TITLE
Site Layout

DATE	11/06	SCALE	1:500
DRAWN		CHECKED	
DESIGN		FILENAME	37506-15

DRG No. 37506/15 REV A

DETAILS ON THIS DRAWING ARE COPYRIGHT OF SIDEBOTTOM RICHARDSON CHENG LIMITED.THIS IS A CONFIDENTIAL DOCUMENT AND MUST NOT BE COPIED, USED OR DIVULGED IN ANY WAY WITHOUT PRIOR WRITTEN CONSENT