

LEGEND:

Legend to Materials

1

=

BRICK & BLOCK CONSTRUCTION

TO MATCH EXISITING

2

=

ROOF TILES TO MATCH EXISTING

(PLAIN TILE ANTIQUE 2 SANDFACED)

3

=

WINDOWS - TO MATCH EXISTING ROOF

SKYLIGHTS & UPVC DOUBLE GLAZED

4

=

DOOR TO MATCH EXISTING

5

=

GUTTERS & FASCIAS TO MATCH EXISTING

6

=

7

=

8


=

9


=

10

=

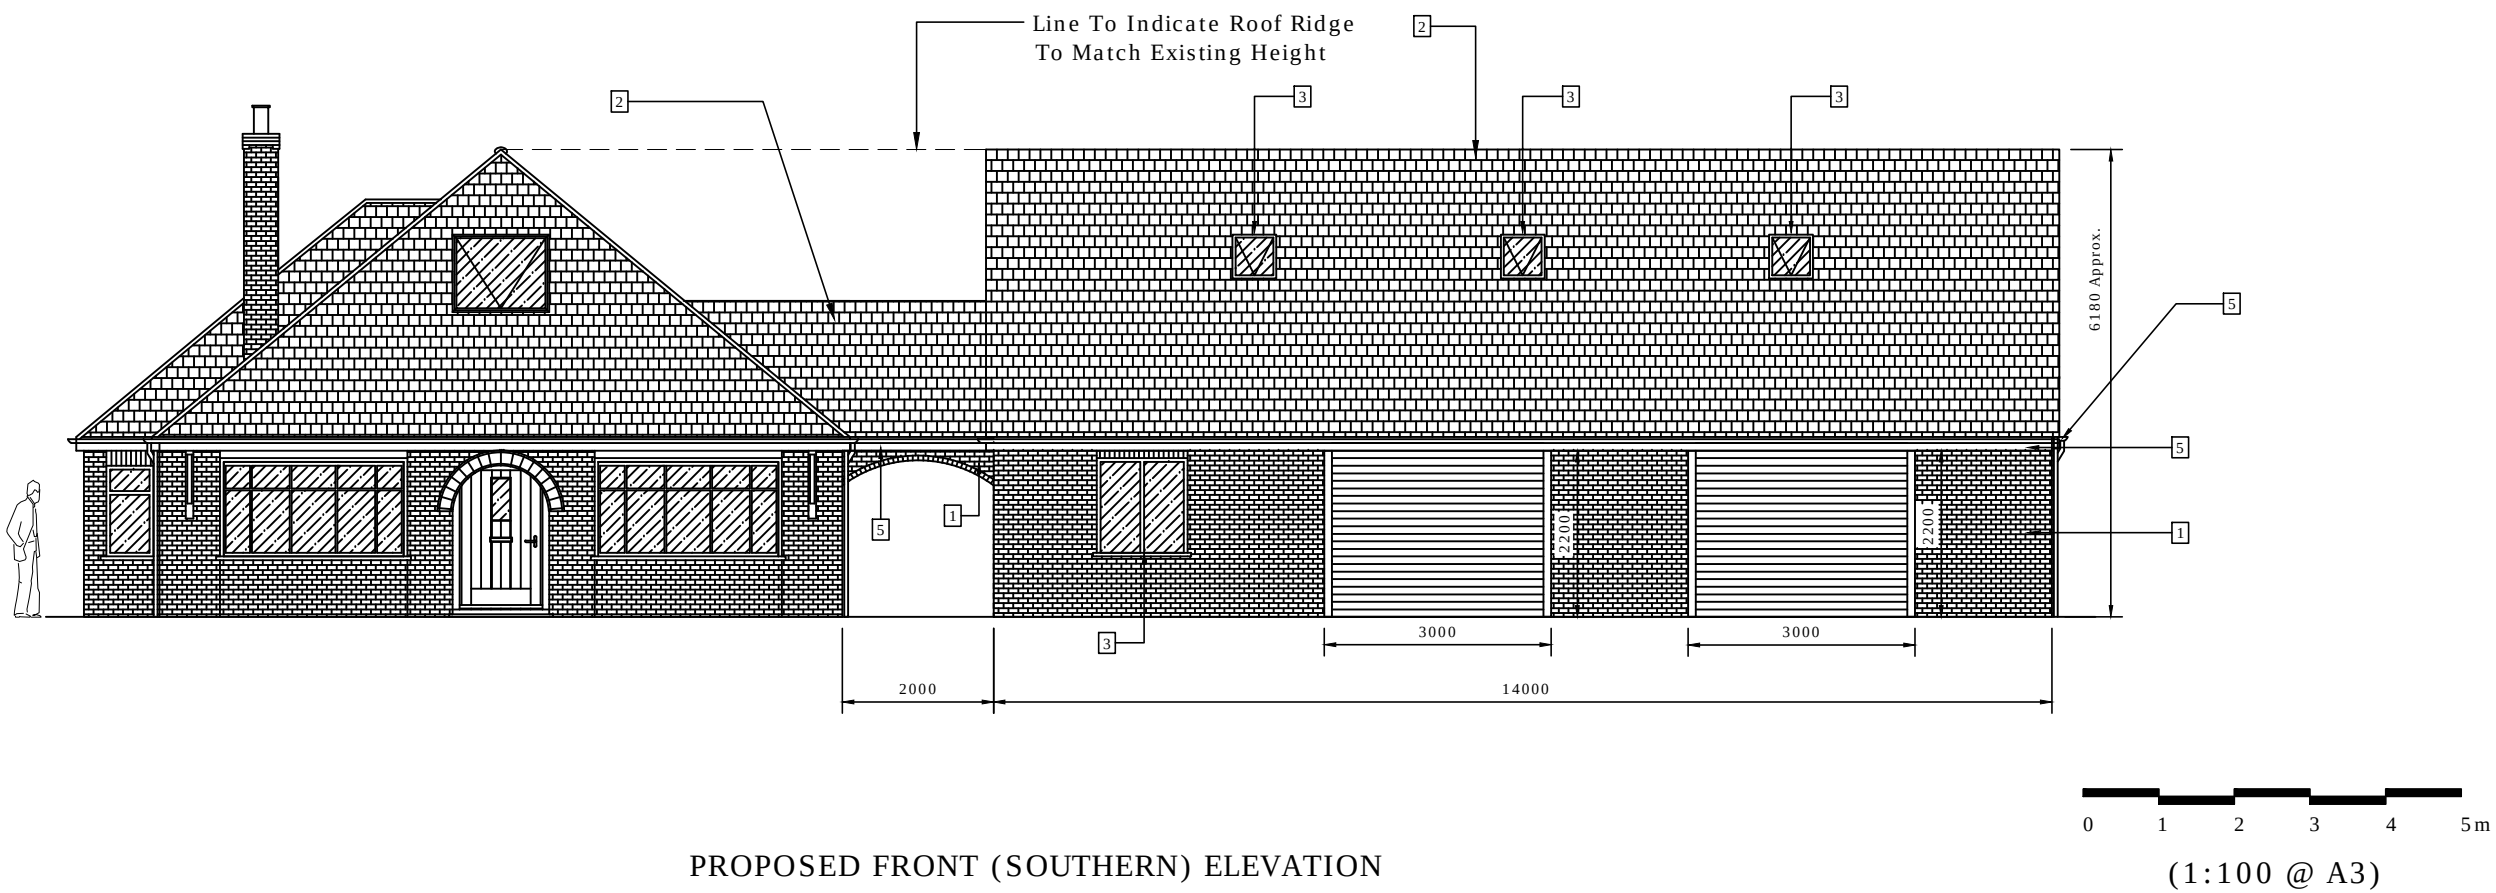

PROPOSED FRONT (SOUTHERN) ELEVATION

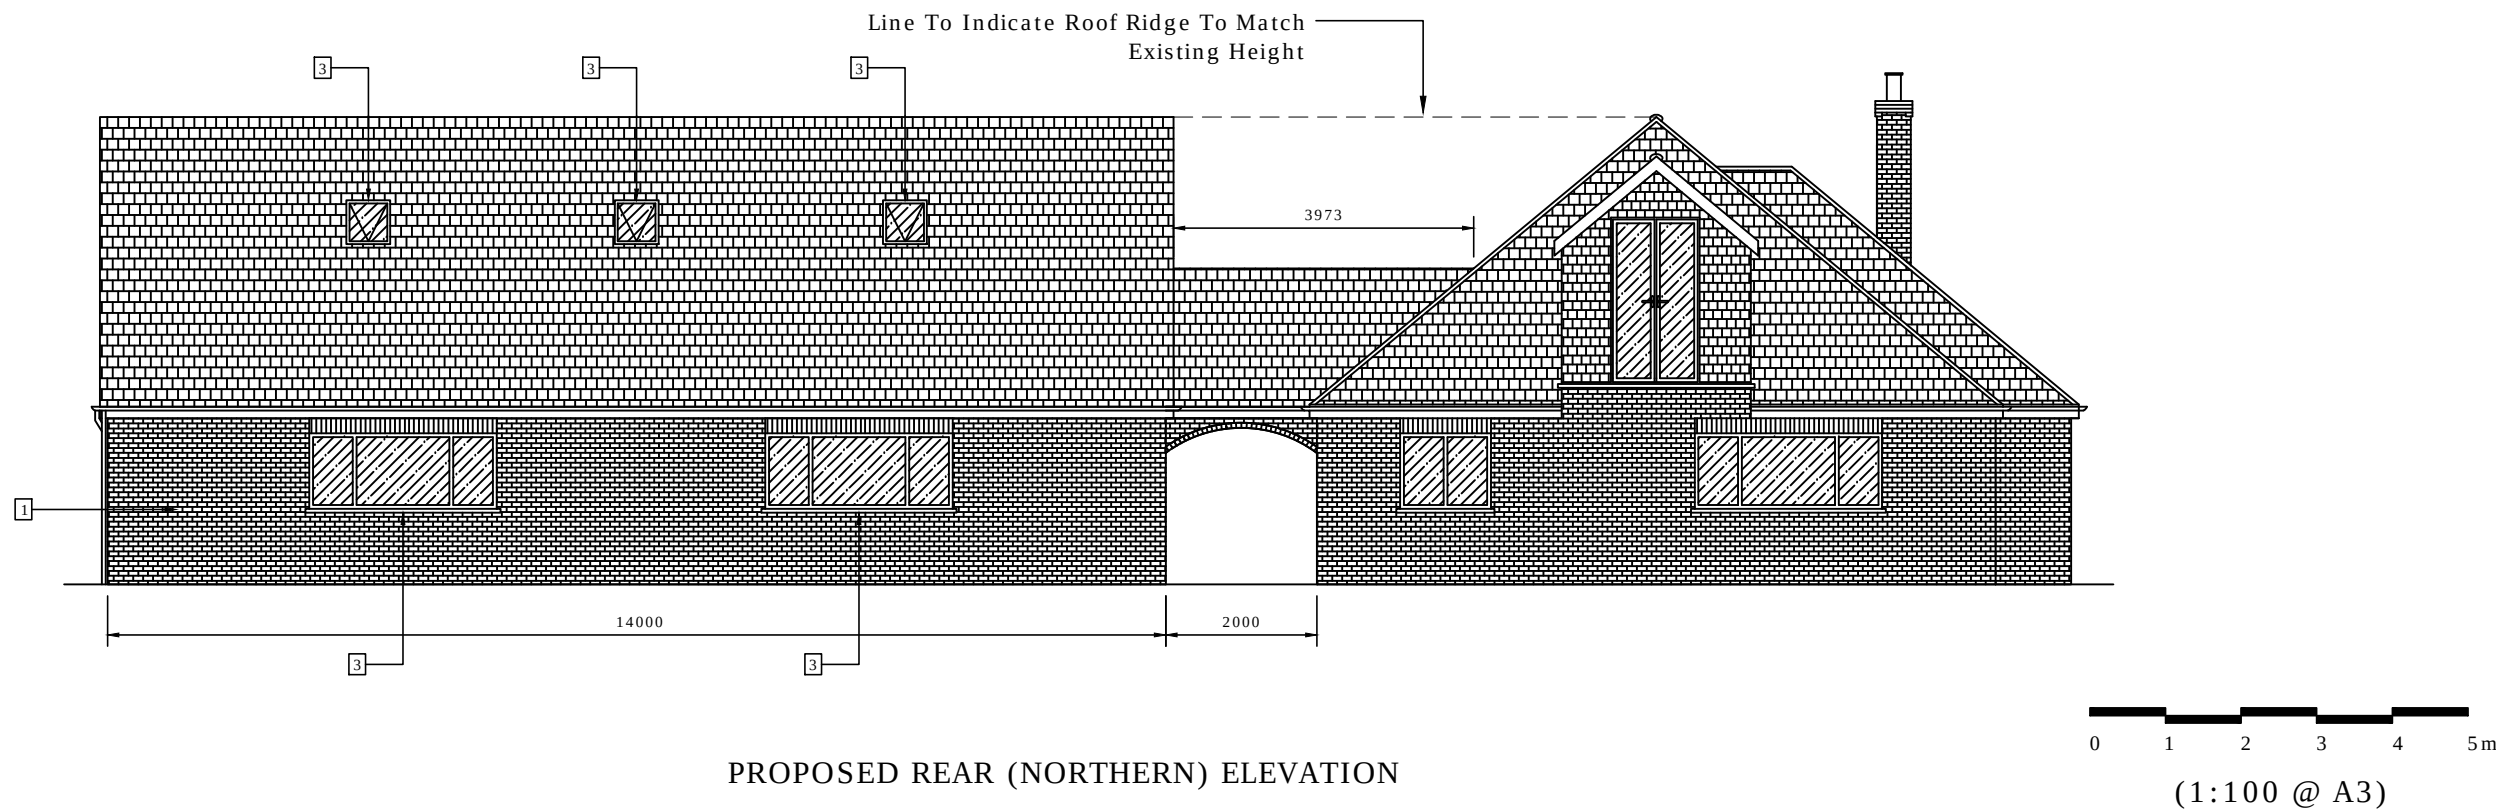

PROPOSED REAR (NORTHERN) ELEVATION

DO NOT SCALE

NEXUS Façade Design & Consultancy Ltd 21 Meadow Drove Business Centre, Meadow Drove, Bourne, Lincolnshire. PE10 0BQ. Tel: +44 (0)1778 305 082 Web: www.nexusdcltd.co.uk	Project Name:	Client:	Contract No:
	New Build Link Detached Garage	Mr. Charles Robinson	NX025
	Drawing Title:	Site Address:	Designed By:
	Proposed Evelations	Hamlin, North Drove, Quadring Fen, Spalding, Lincolnshire. PE11 4QS.	Michael McNally
			Checked By:
			Kieron Robinson MSc
			Date:
			November 2017
			Drawing No:
			NX025-DR-007
			Revision no:
			/