
9.30 Mr. Potter, 10 Ludlow Gardens. Quadring 820143.

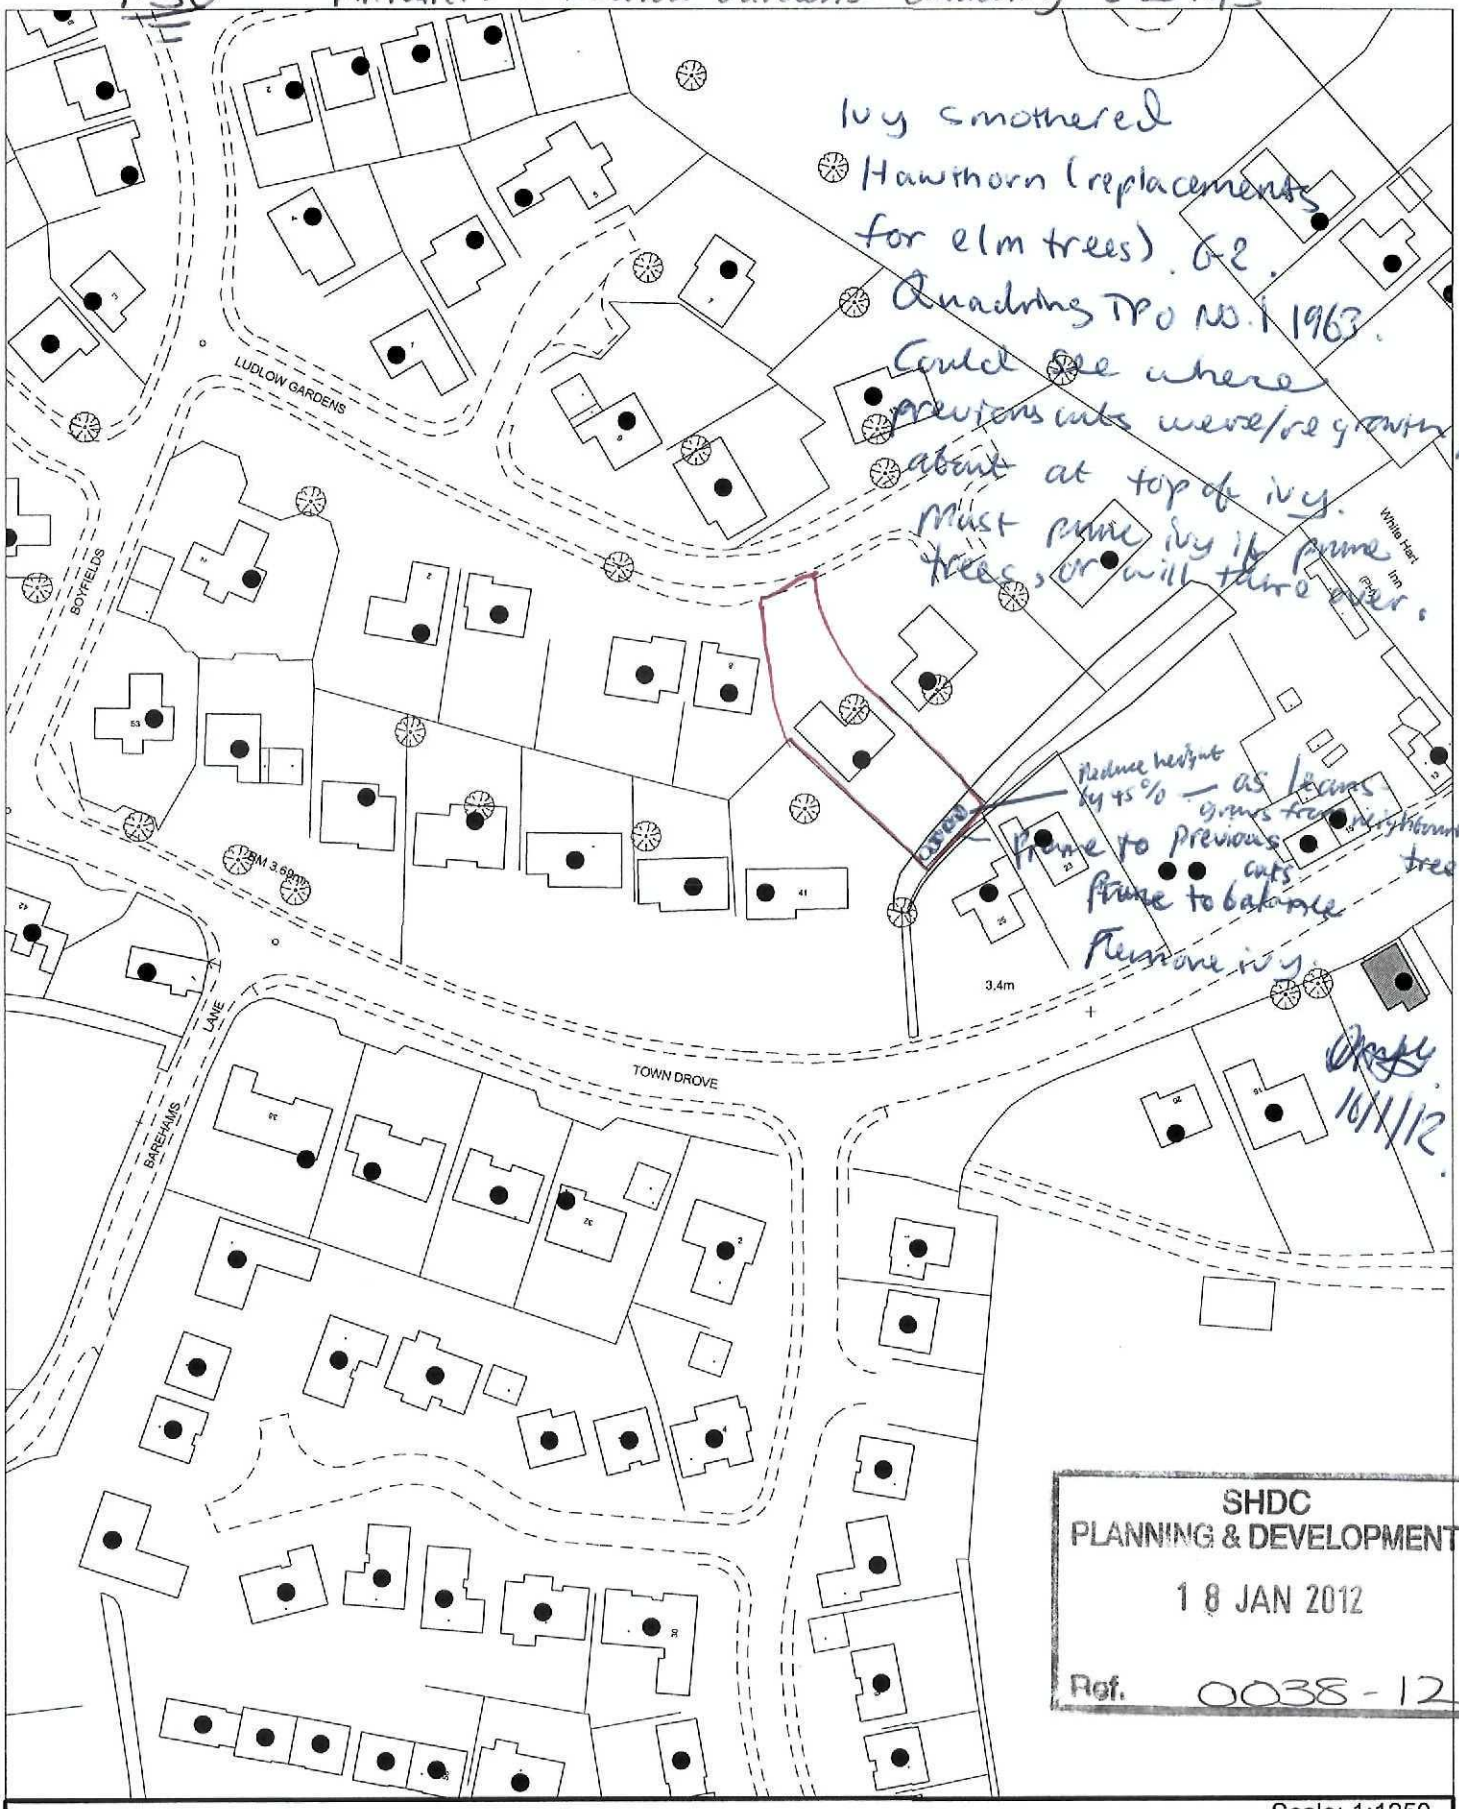


Ivy smothered Hawthorn (replacements for elm trees). G2. Quadring TPO No. 1 1963. Could see where previous cuts were/are growing about at top of ivy. Must prune ivy if prune trees, or will have over.

Reduce height by 45% — as leaves grows treat neighbouring tree.

Prune to previous cuts

Prune to balance

Remove ivy.

16/1/12.

SHDC
PLANNING & DEVELOPMENT
18 JAN 2012
Ref. 0038 - 12

Scale: 1:1250

January 2012

This map is reproduced from Ordnance Survey material with permission of Ordnance Survey on behalf of Her Majesty's Stationery Office (c) Crown copyright. Unauthorised reproduction infringes Crown copyright and may lead to prosecution or civil proceedings. South Holland District Council 100018215 2012

Planning and Development
Council Offices, Priory Road, Spalding, Lincolnshire
PE11 2XE