
**CDM NOTE:**
The design has been undertaken as far as possible to avoid risks to health and safety or to reduce and control the effects of any unavoidable risks.
Any relevant information identifying risks which are not able to be eliminated will be included within the project Health and Safety file.

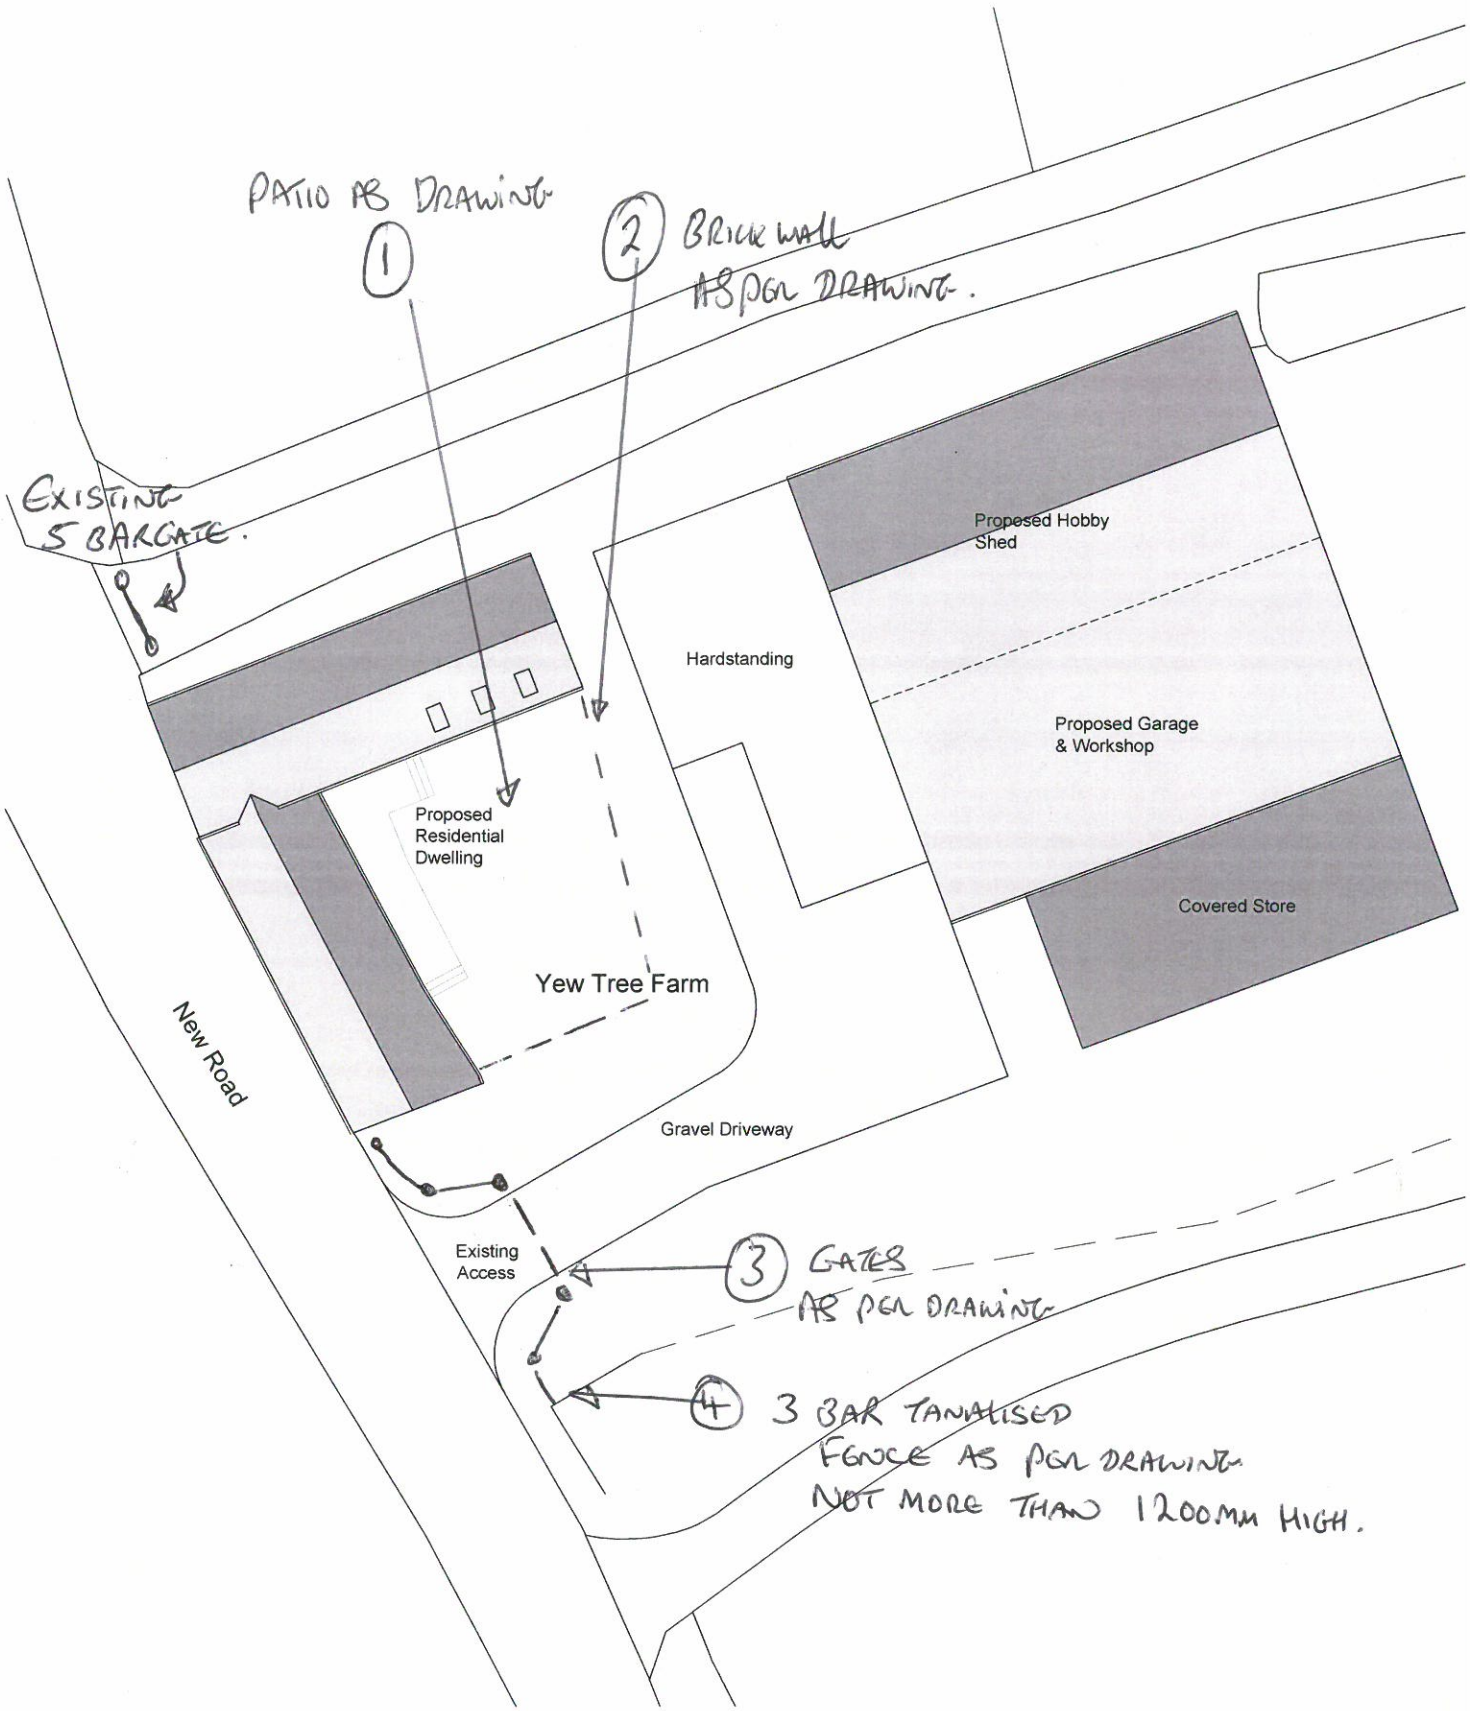


**Proposed Block Plan** **1:200**

| | | | | |
|---|---|---|---|---|
| 1:50 | 0 | 0.5m | 1m | 1.5m |
| 1:100 | 0 | 1m | 2m | 3m |
| 1:200 | 0 | 2m | 4m | 6m |
| 1:500 | 0 | 5m | 10m | 15m |
| 1:1250 | 0 | 10m | 20m | 30m | 40m |
| 1:2500 | 0 | 20m | 40m | 60m | 80m |

Serial number: 118315

©Crown copyright and database right 2017
Ordnance Survey licence 100048957
Reproduction in whole or in part is prohbited without the prior permission of Ordnance Survey

OVERHEAD DRAWING- 2964.