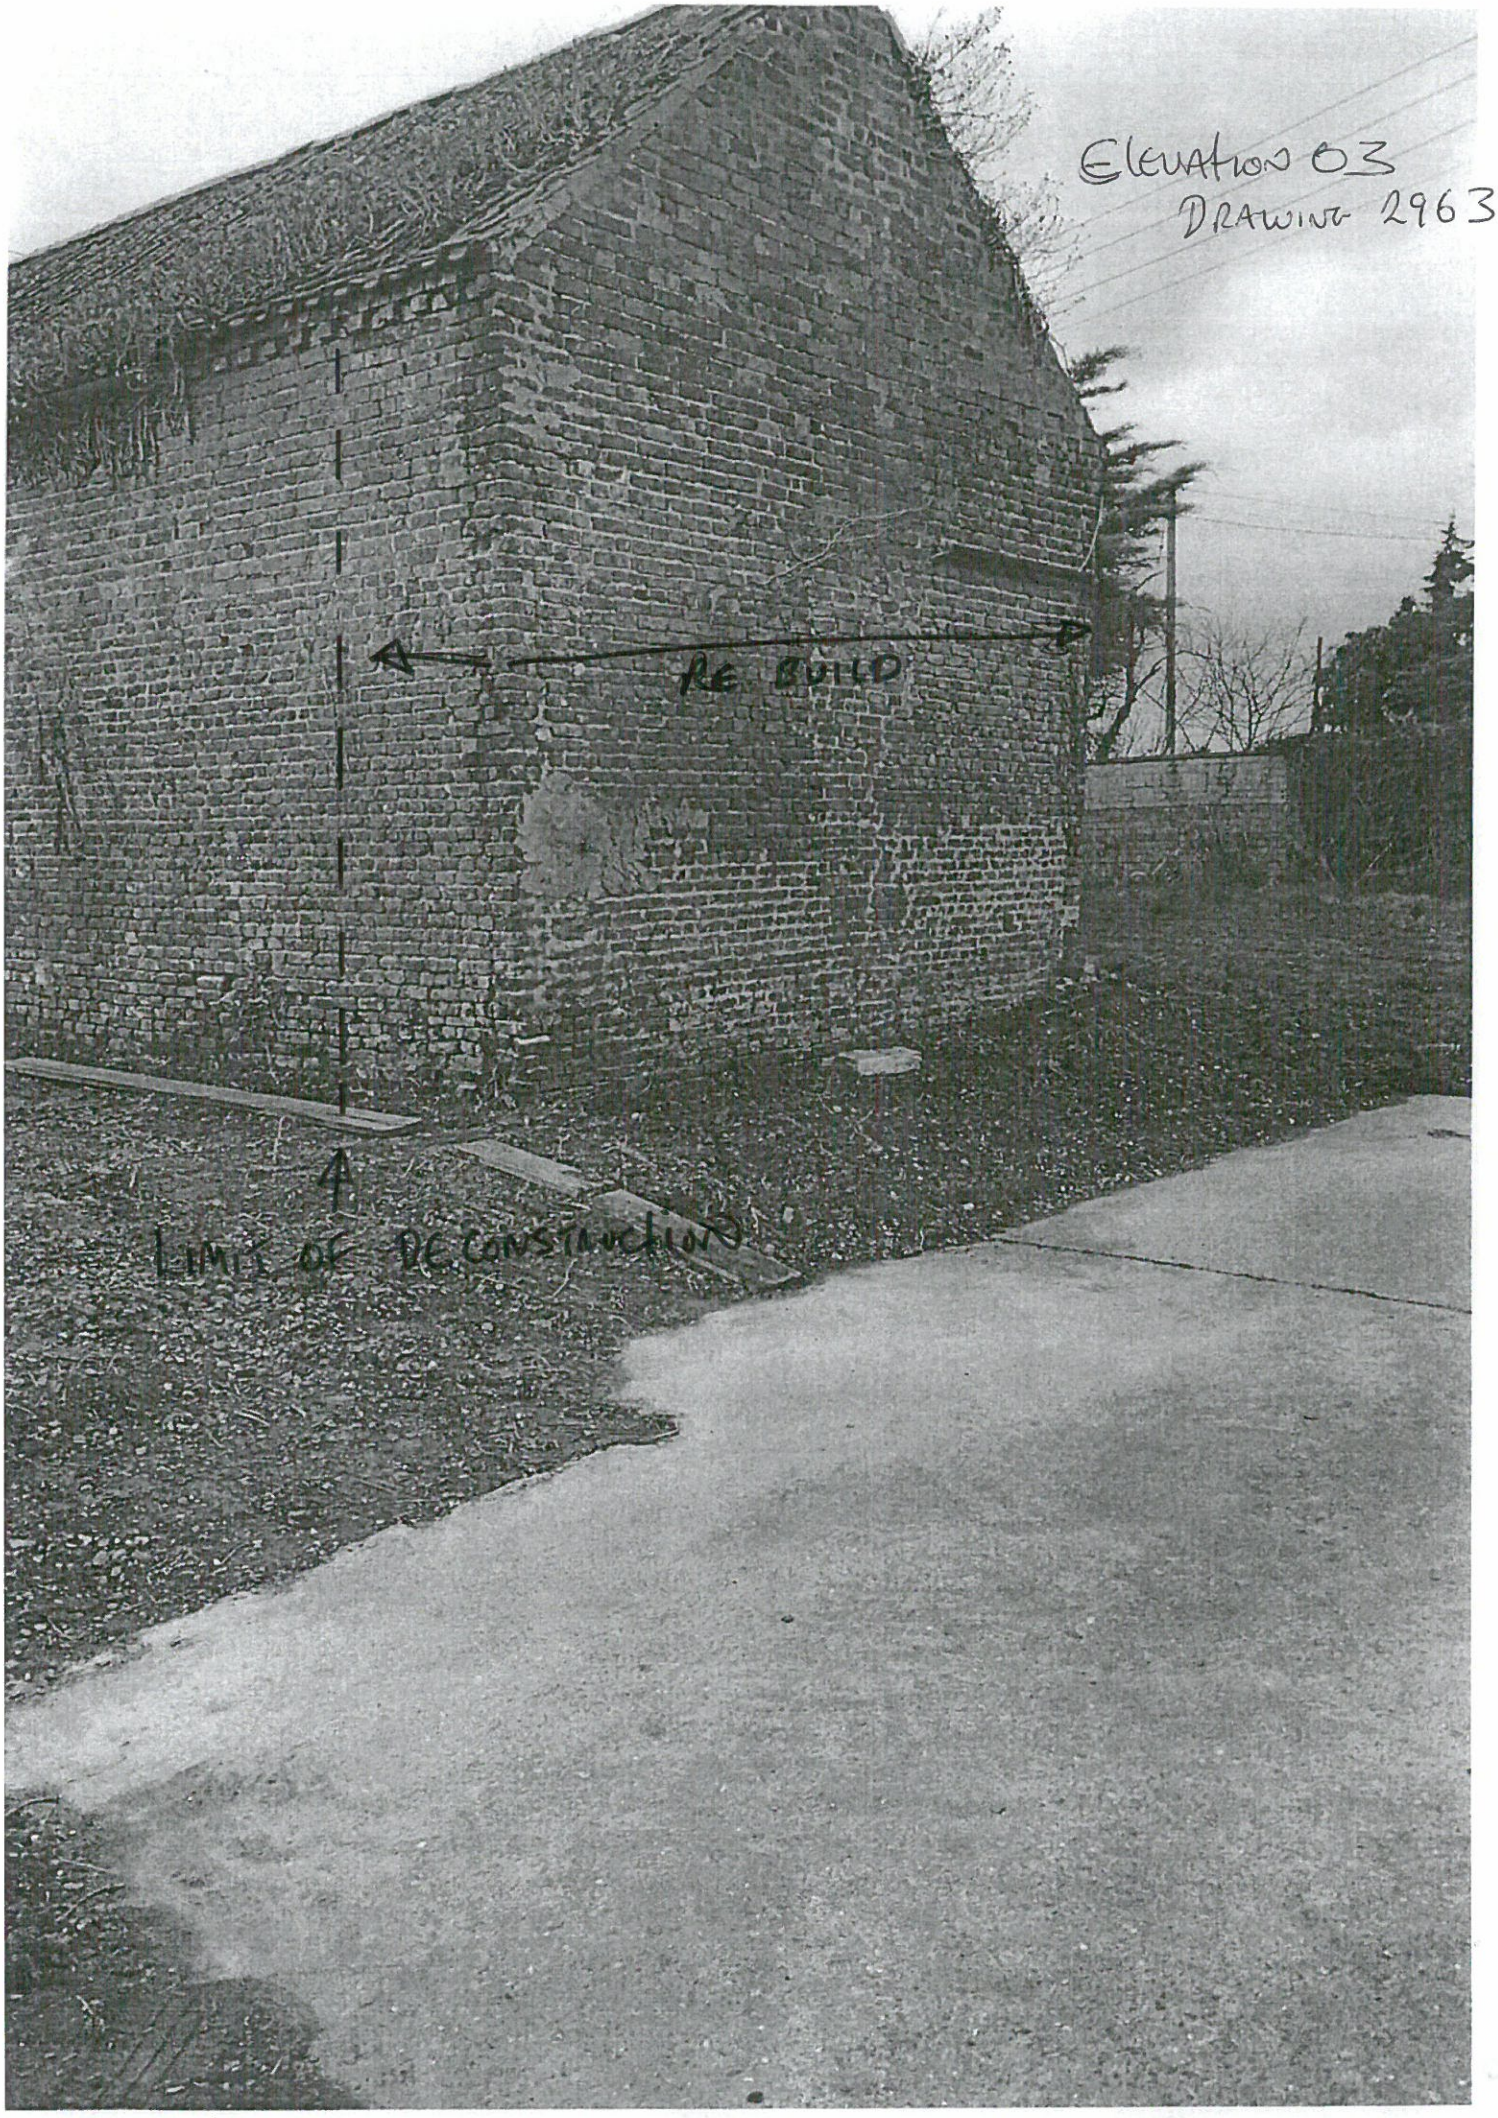

ELEVATION 03
DRAWING 2963
RE BUILD
LIMIT OF RE CONSTRUCTION