


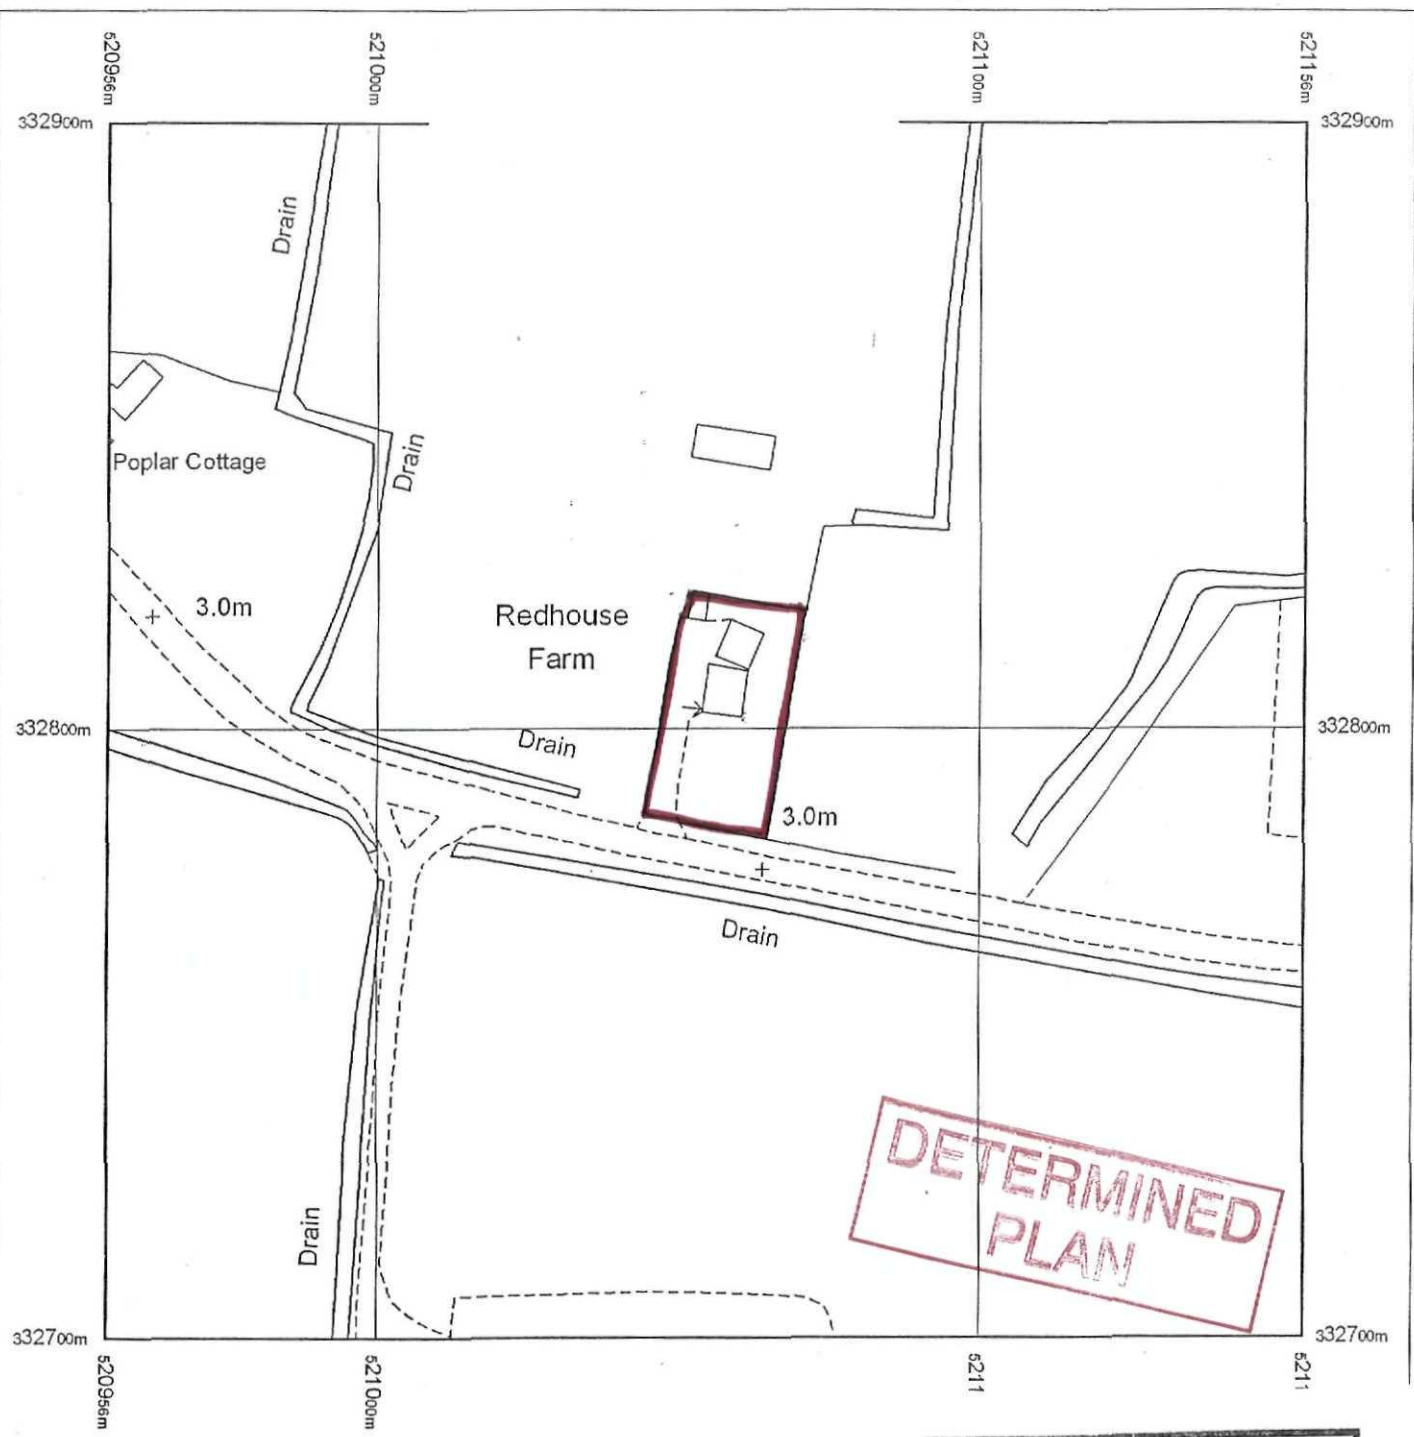

Produced 09.07.2008 from the Ordnance Survey National Geographic Database and incorporating surveyed revision available at this date. © Crown Copyright 2008.

Reproduction in whole or part is prohibited without the prior permission of Ordnance Survey.


Ordnance Survey and the OS Symbol are registered trademarks and OS Sitemap is a trademark of Ordnance Survey, the national mapping agency of Great Britain.

The representation of a road, track or path is no evidence of a right of way.

The representation of features as lines is no evidence of a property boundary.

Part or all of this OS Sitemap is enlarged from mapping produced at one or more of the following scales: 1:1250, 1:2500, 1:10000.

© Crown Copyright
Licence No: 100043846

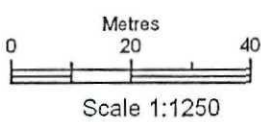

Supplied by: **Bookmark Spalding Ltd**
Serial number: 00061000
Centre coordinates: 521055.5 332800

Further information can be found on the OS Sitemap Information leaflet or the Ordnance Survey web site:
www.ordnancesurvey.co.uk

SHDC
Planning & Development
- 2 FEB 2009
Ref: 0076109

BARRY JOHNSON ARCHITECT
16, MAIN RIDGE WEST
BOSTON, Lincs. PE21 6QN
TEL: (01205) 367929