

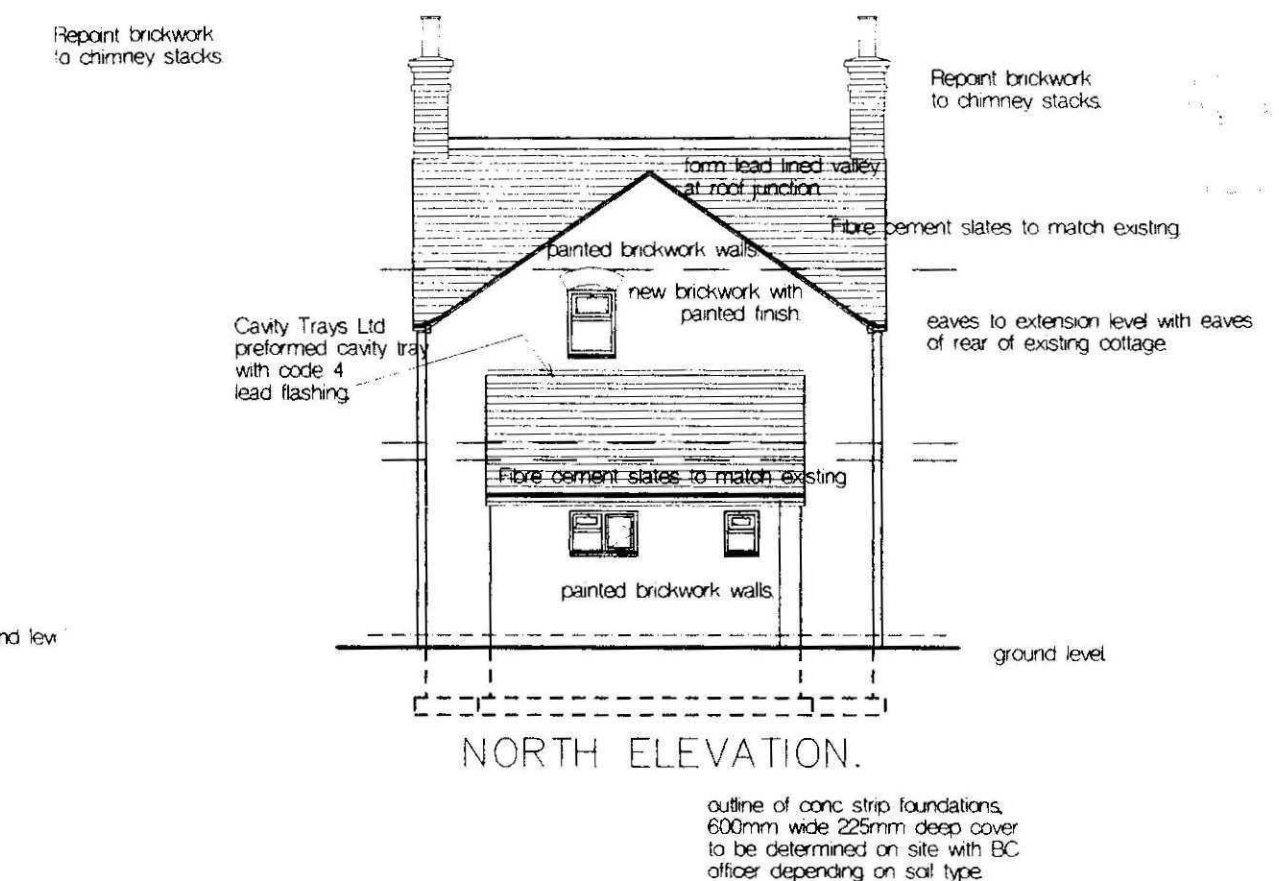
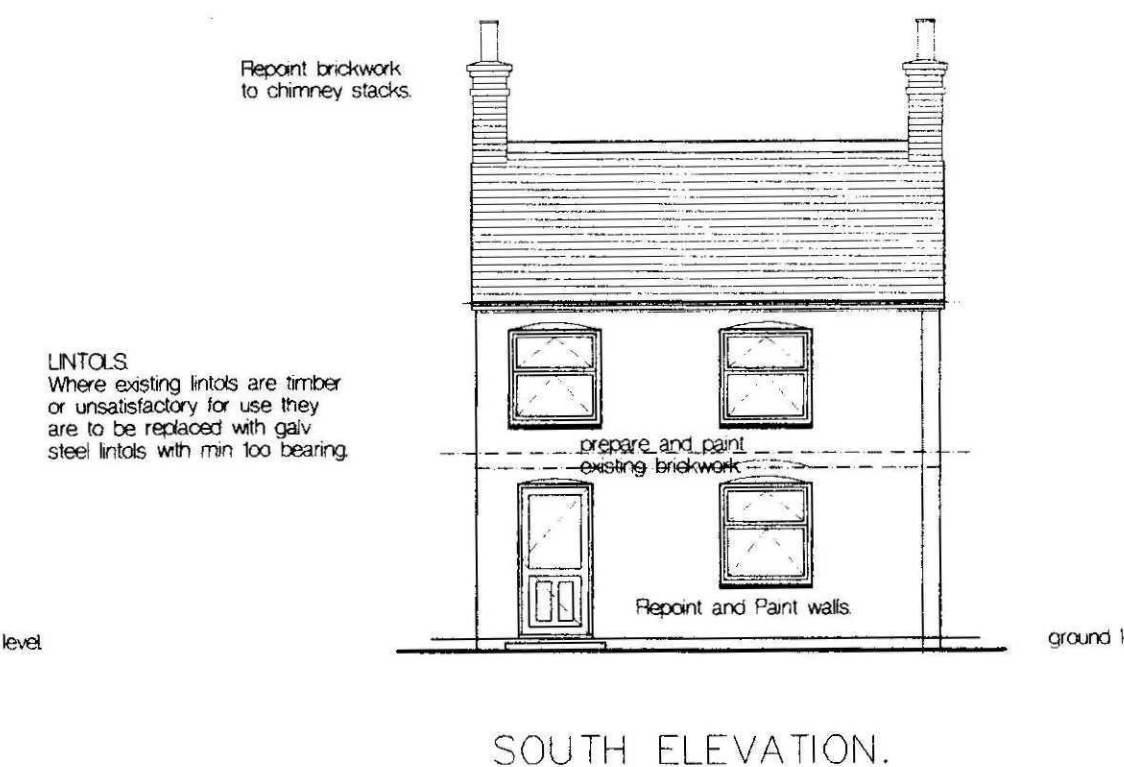
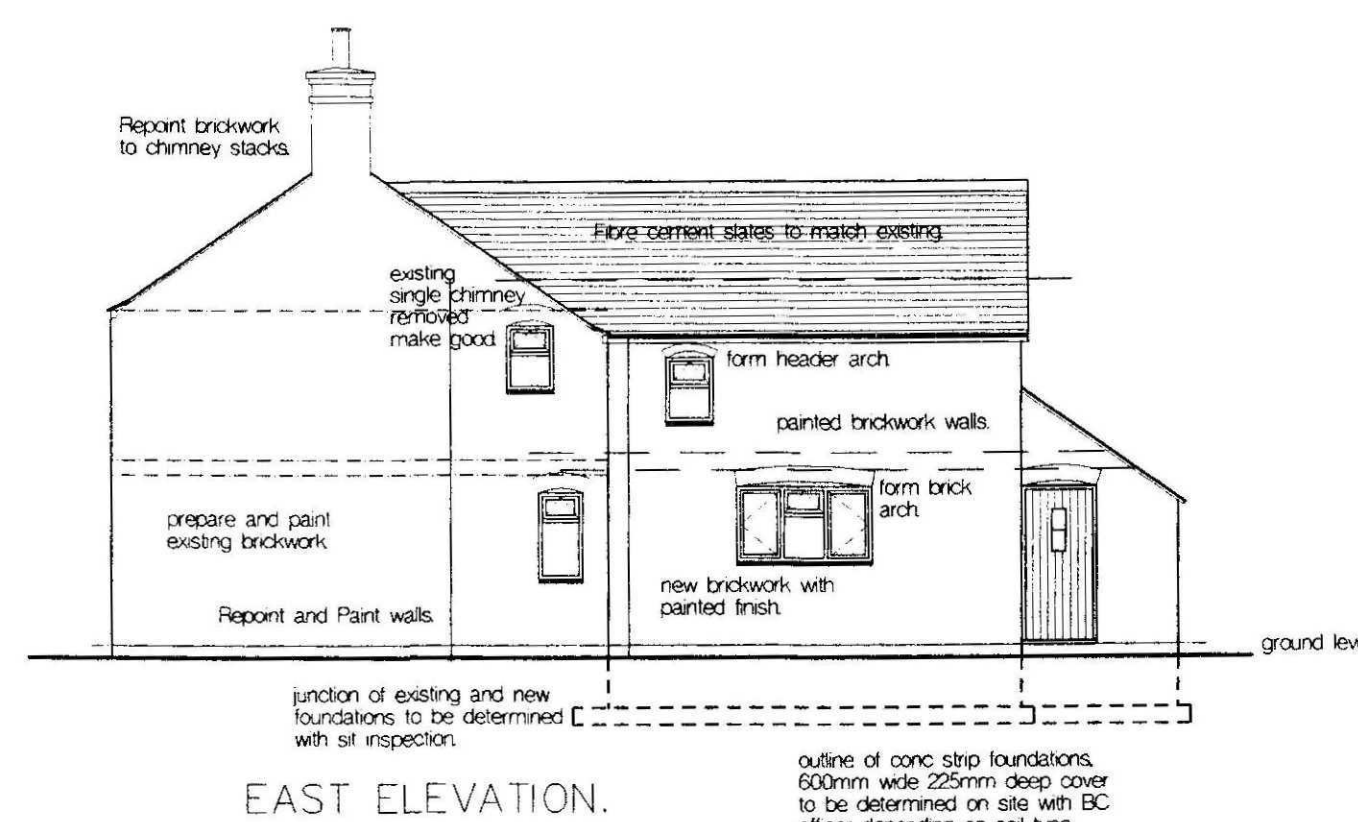
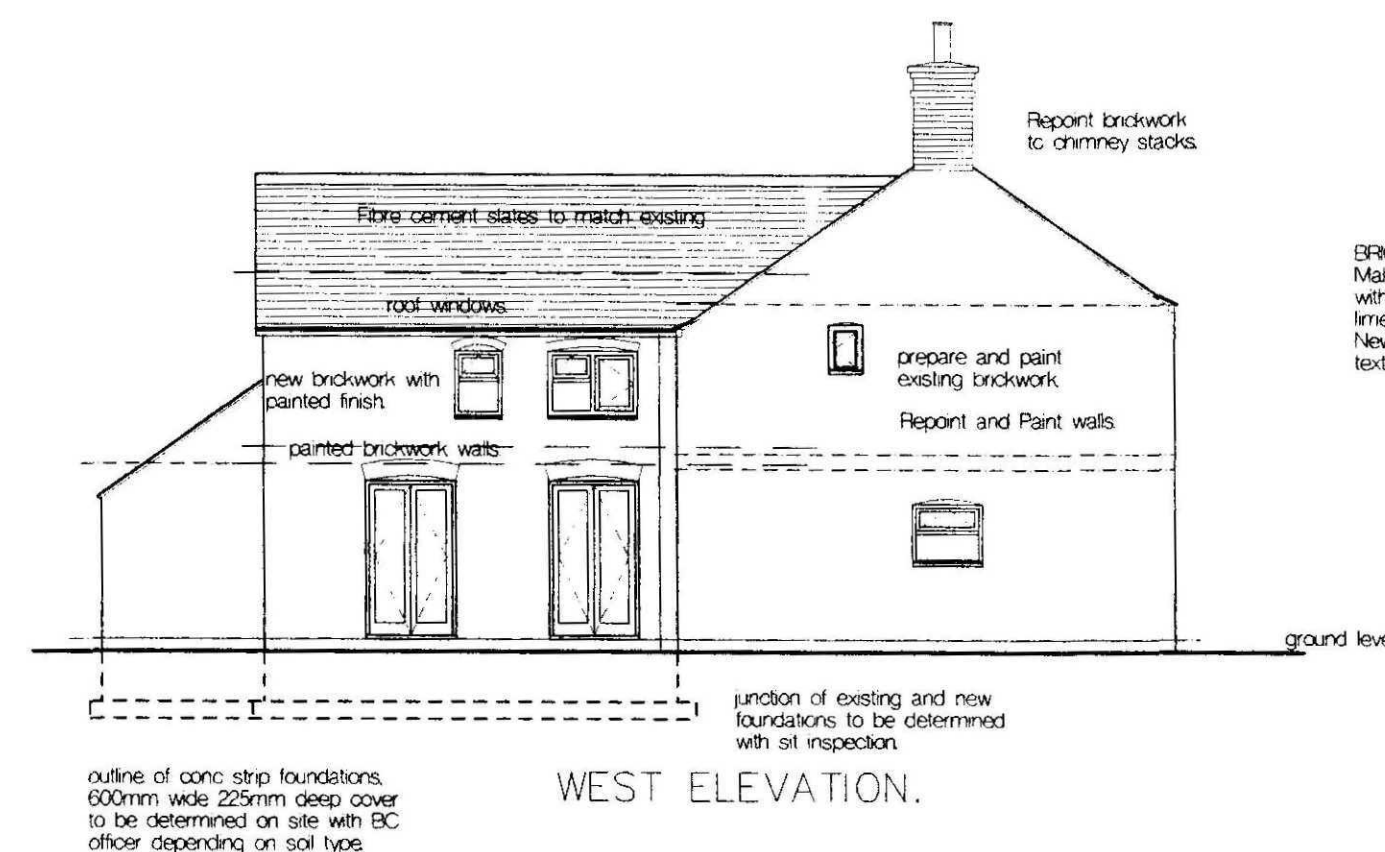


NB All Bedrooms to have escape windows.

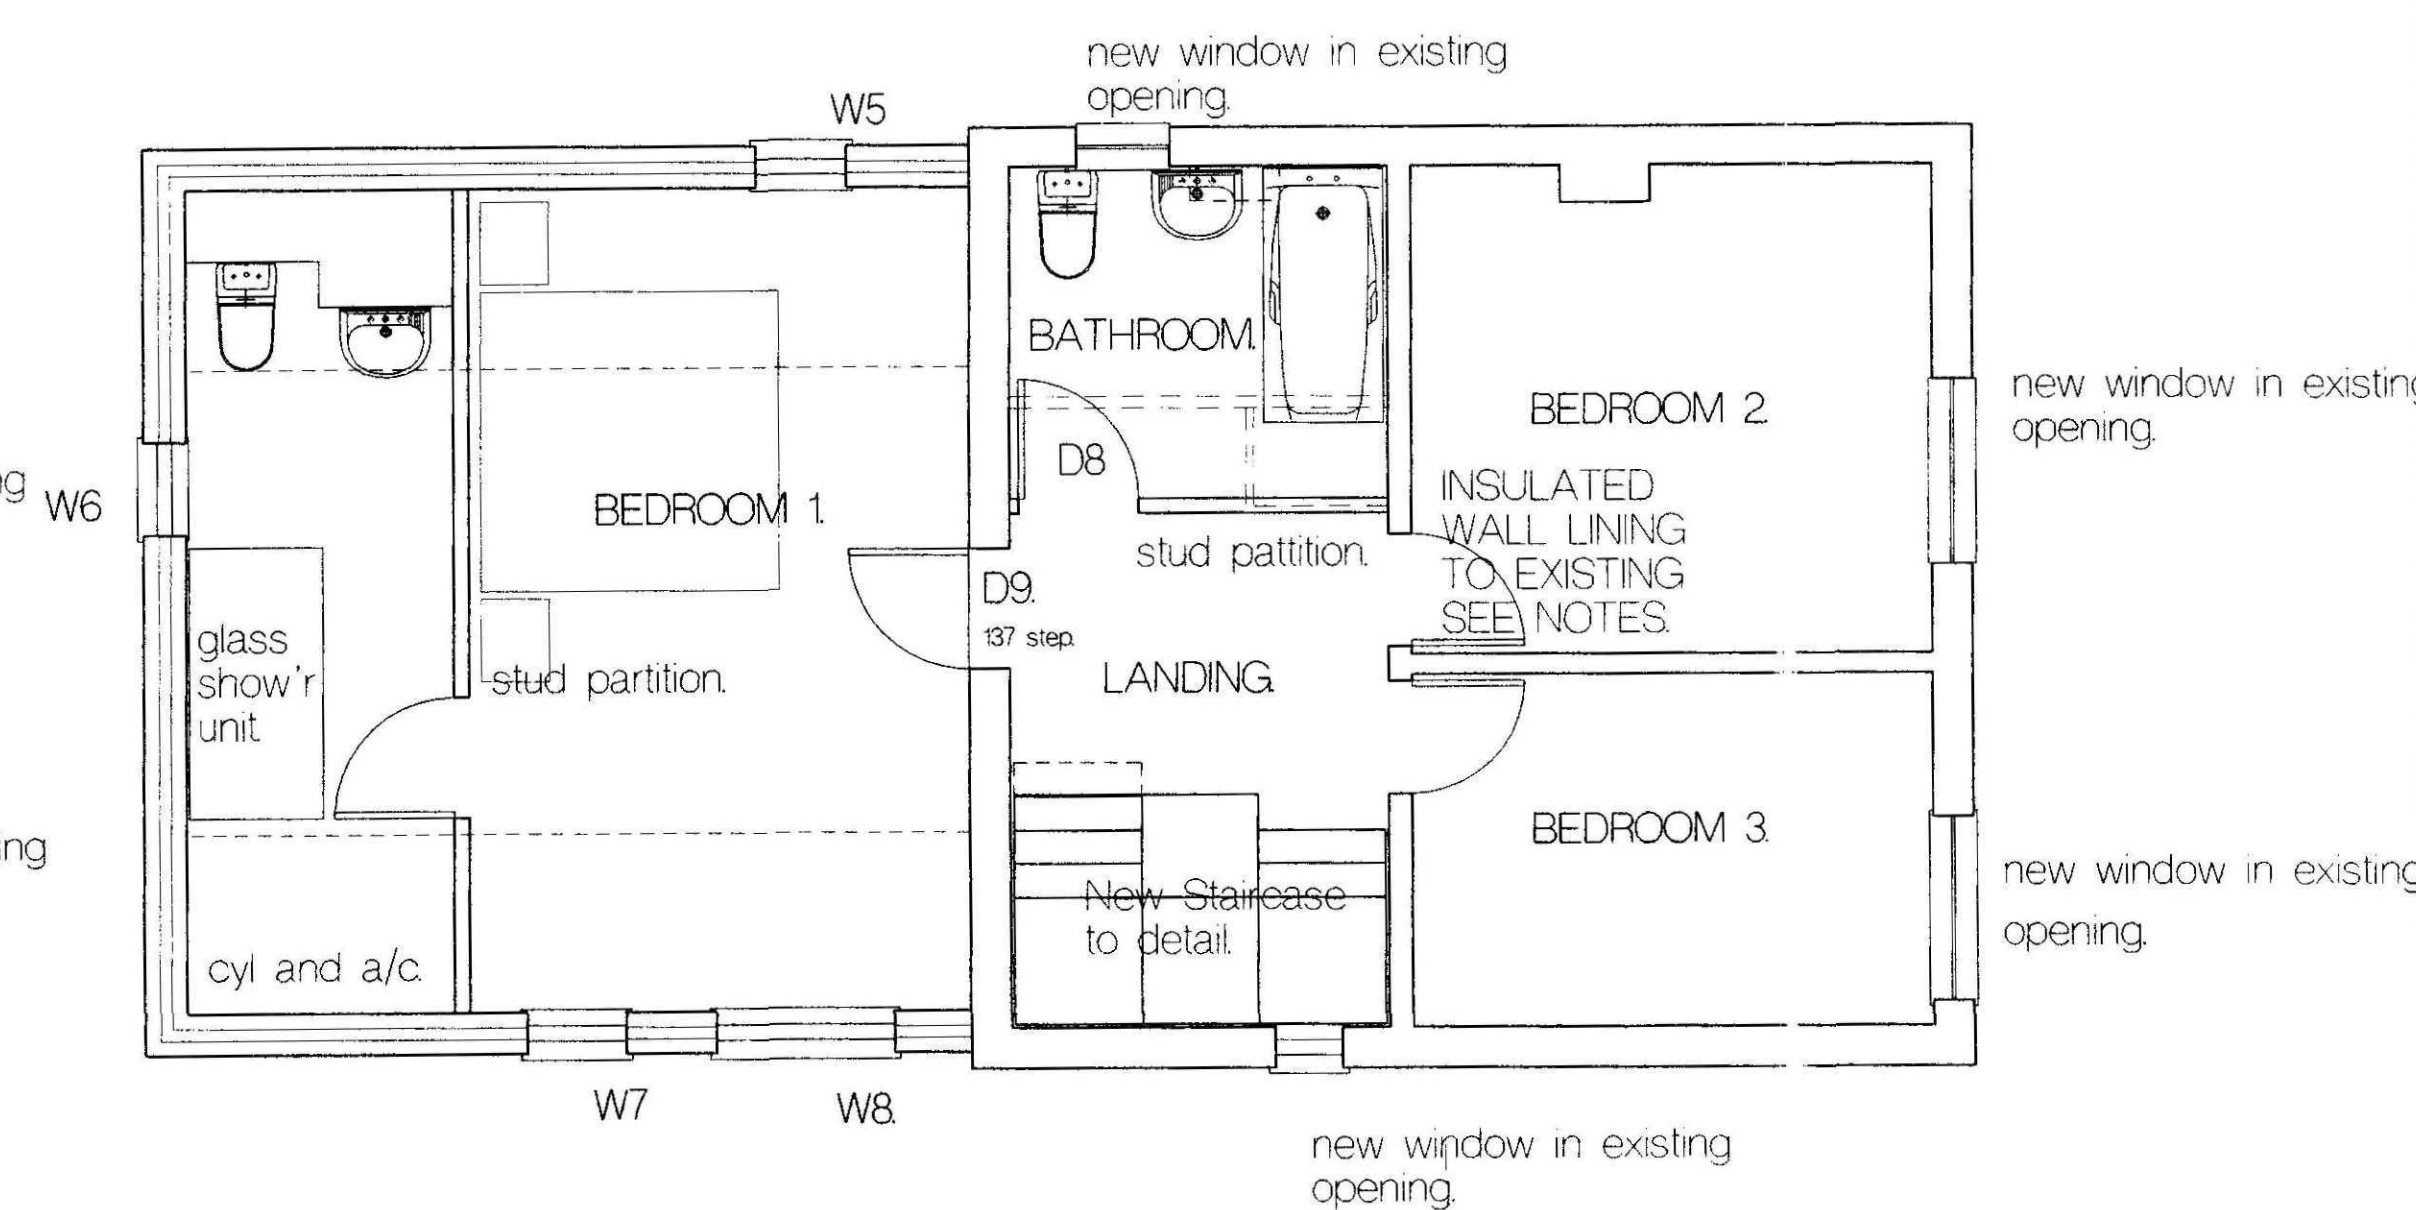

*Application for change of condition to use pvc-u window systems.*

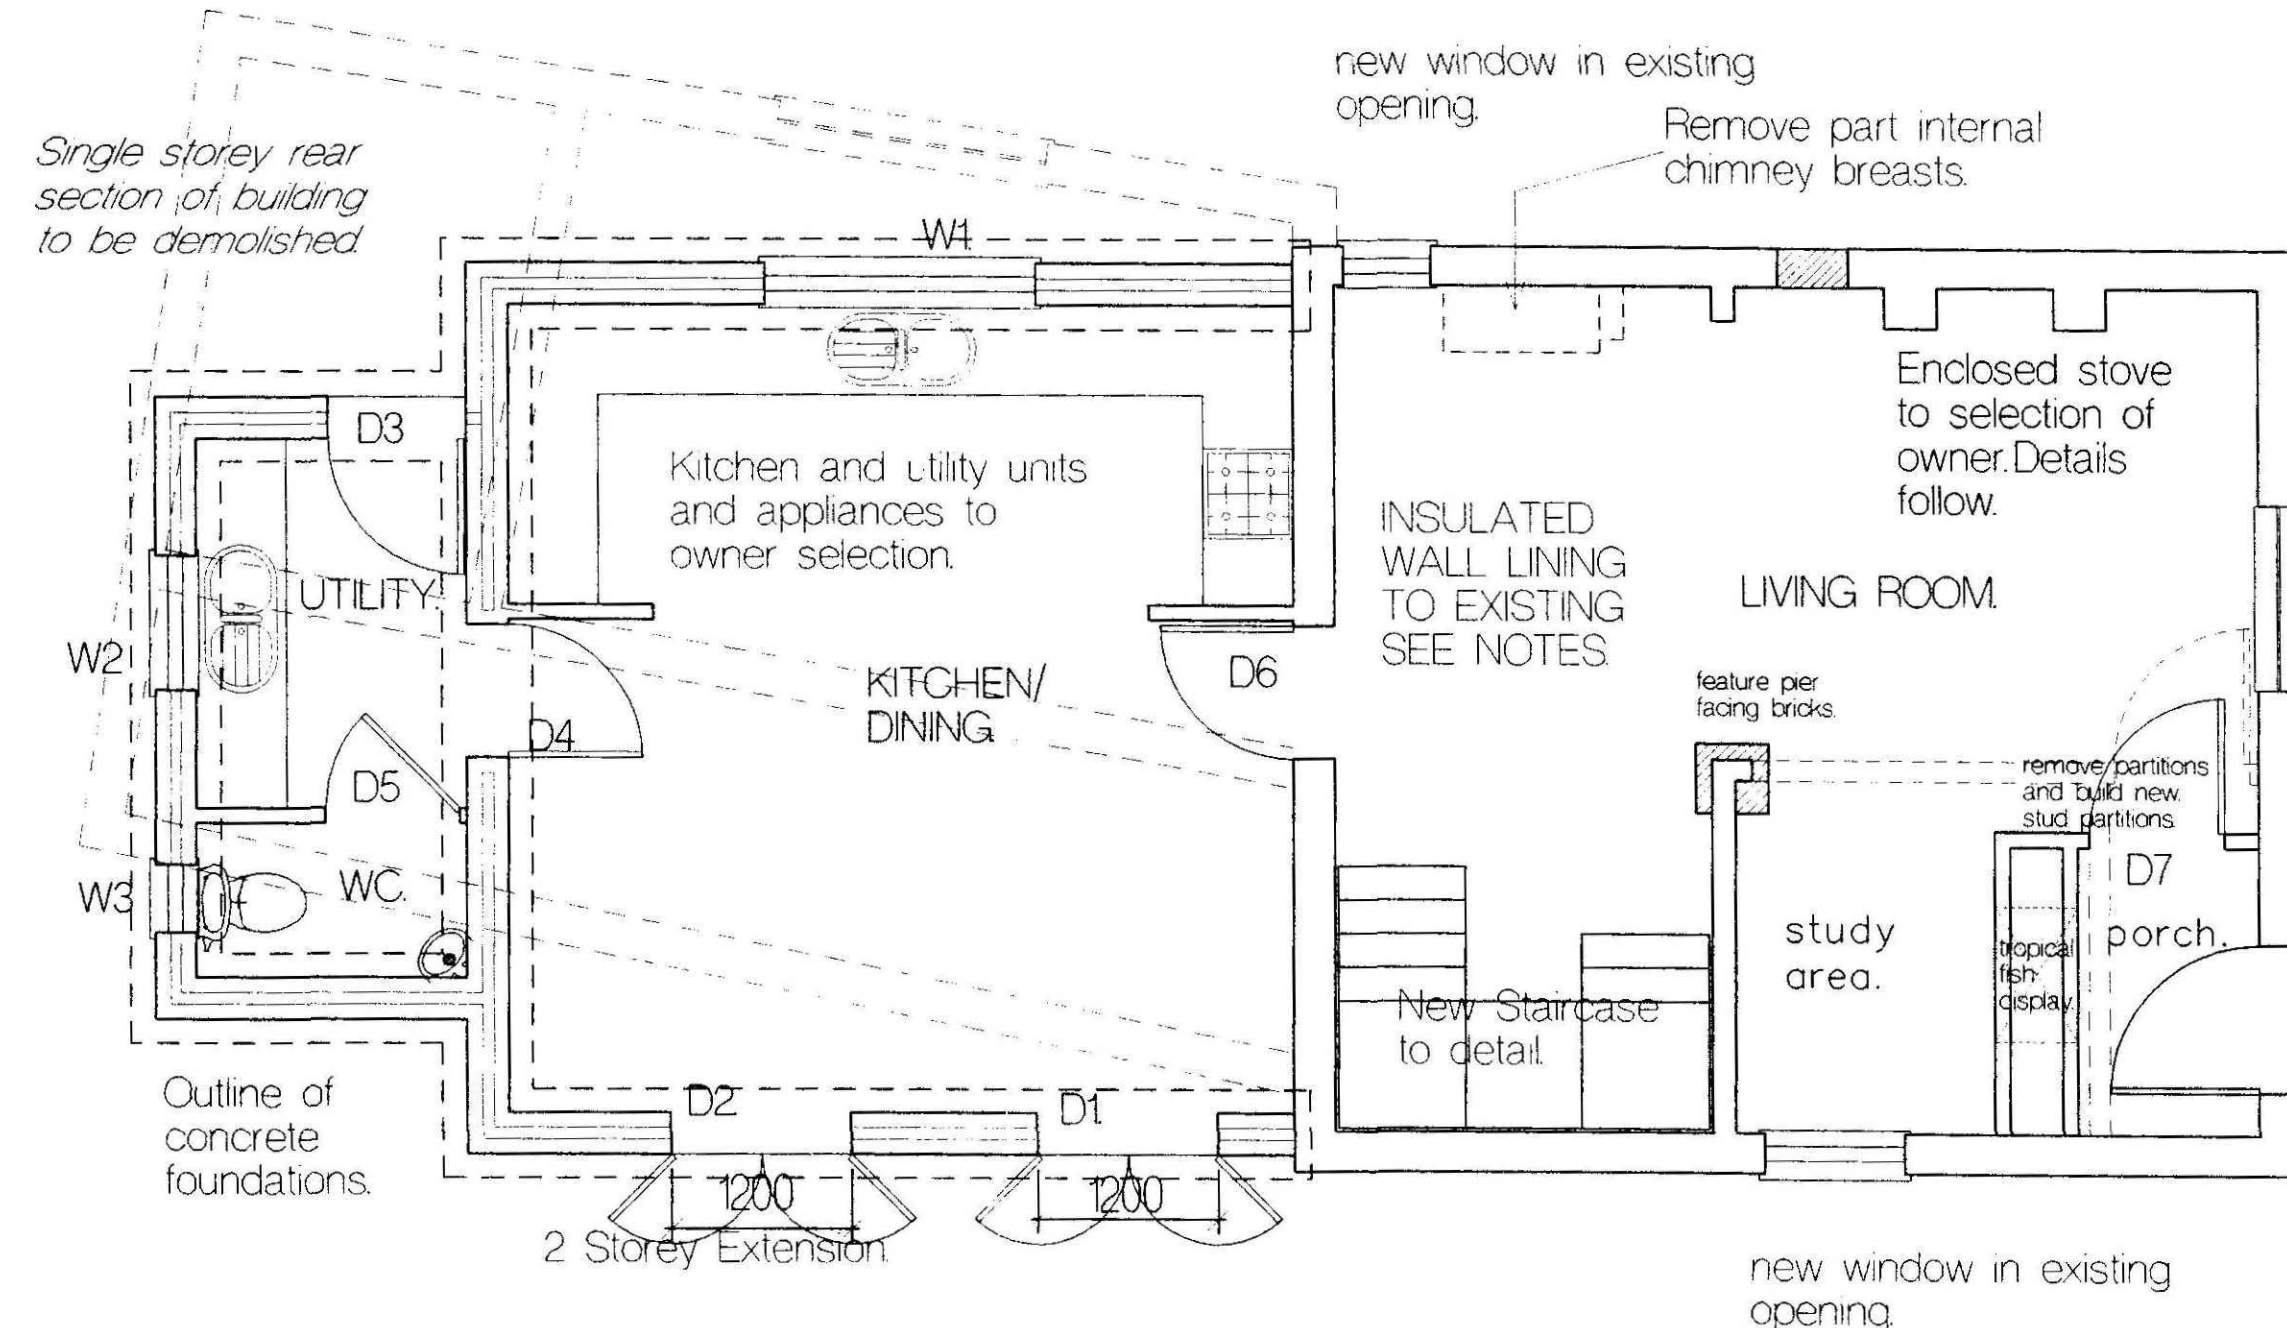

Do not scale from this drawing.

This drawing is copyright and may not be altered, traced, photographed, electronically copied or used for any purpose other than that for which it is issued, without the written permission from Barry Johnson Architect.

The General Contractor is to check all dimensions on site and report any discrepancy to the Architect.

**DETERMINED PLAN**

Revisions

Client  
Mr. J. Pile.

Job Title  
PROPOSED ALTERATIONS.  
Red House Farm Cottage.  
Town Drive.  
Quadding.  
SPALDING, Lincolnshire.

Drawing Title  
ELEVATIONS & PLANS.

|                        |                  |        |
|------------------------|------------------|--------|
| Scale<br>1:50 & 1:100. | Date<br>14/11/08 | C.A.D. |
|------------------------|------------------|--------|

Barry Johnson DipArch, RBA  
Chartered Architect  
16 Main Ridge West, Boston  
Lincolnshire PE21 6QN  
Telephone 01205 367929  
Fax 01205 358031

|                  |                        |
|------------------|------------------------|
| Job No.<br>1243. | Drawing No.<br>A 13 A. |
|------------------|------------------------|

SHDC  
Planning & Development  
- 2 FEB 2009  
Ref: 0076/09