



Proposed Front (West) Elevation
1:50




Proposed Side (South) Elevation
1:50

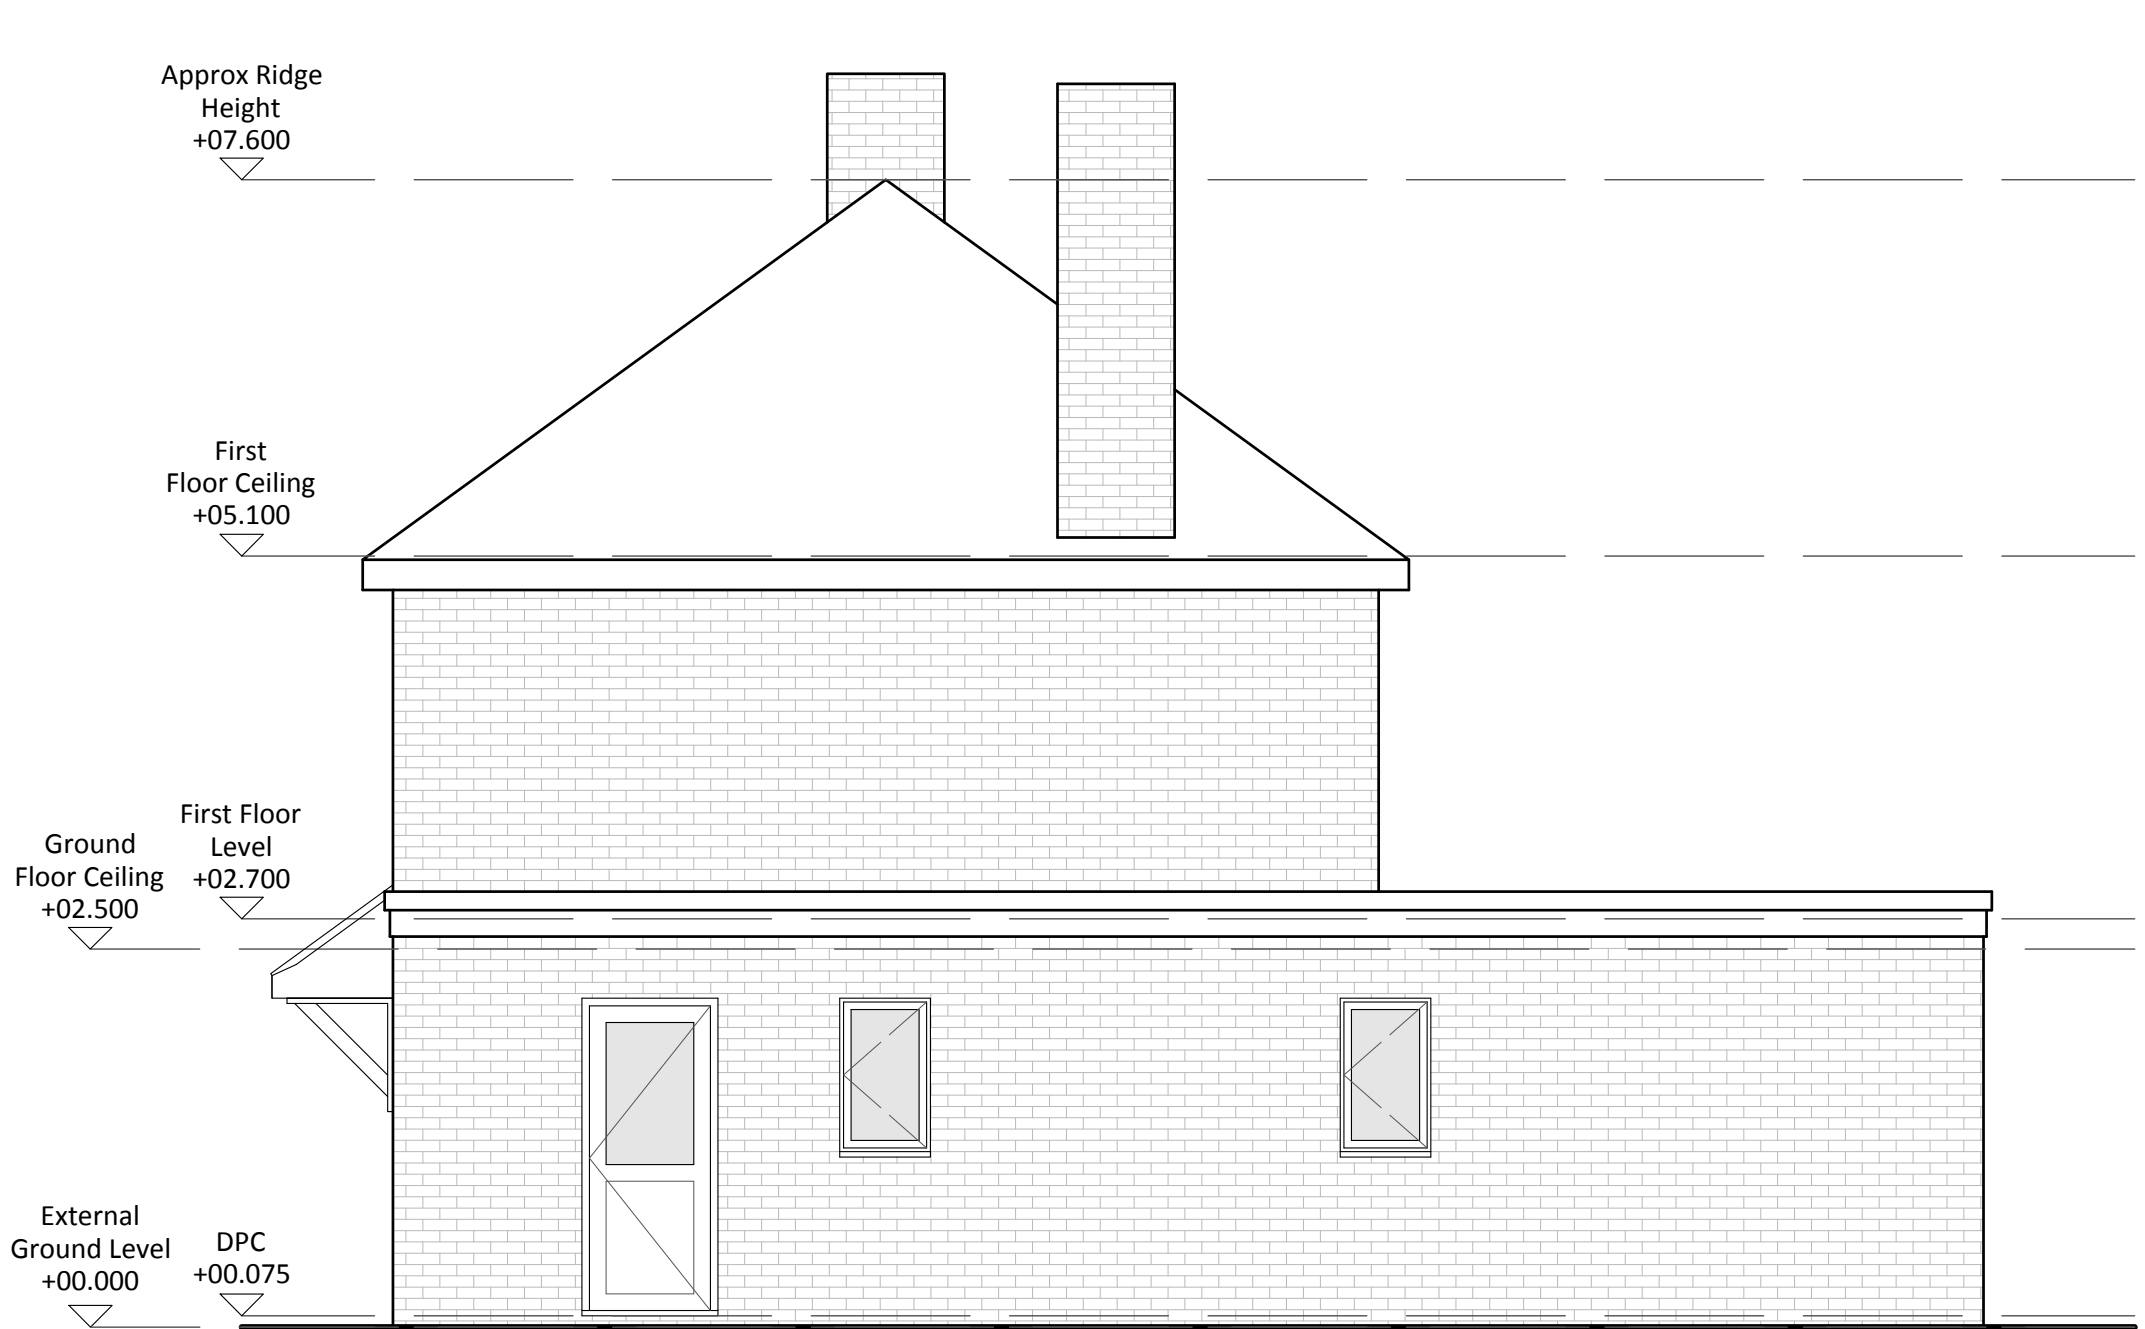


Proposed Rear (East) Elevation
1:50

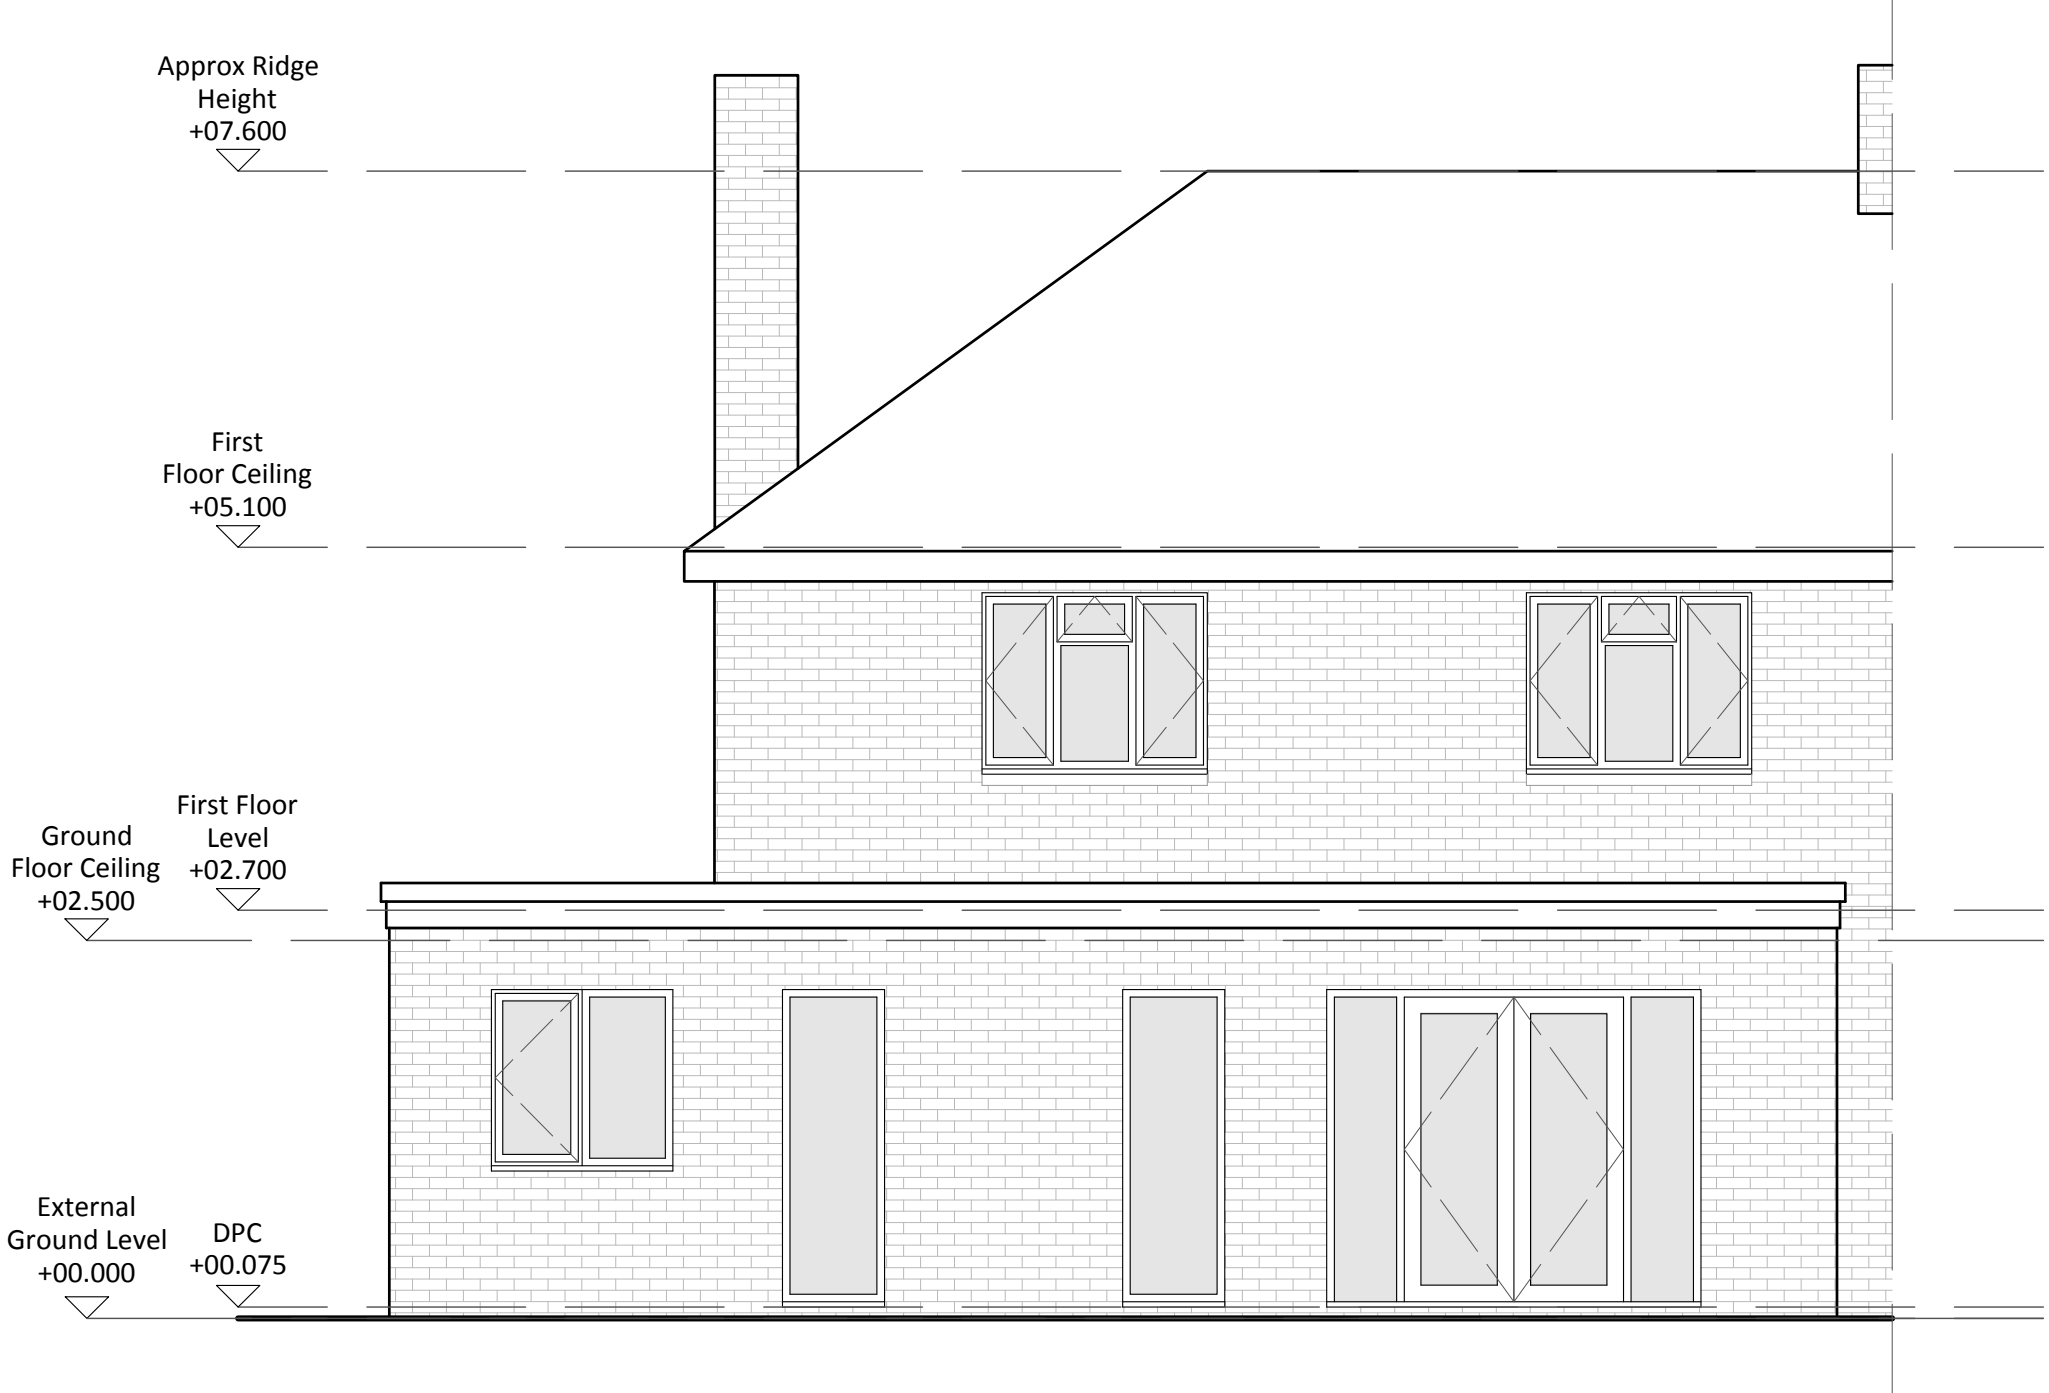

Proposed Side (North) Elevation
1:50

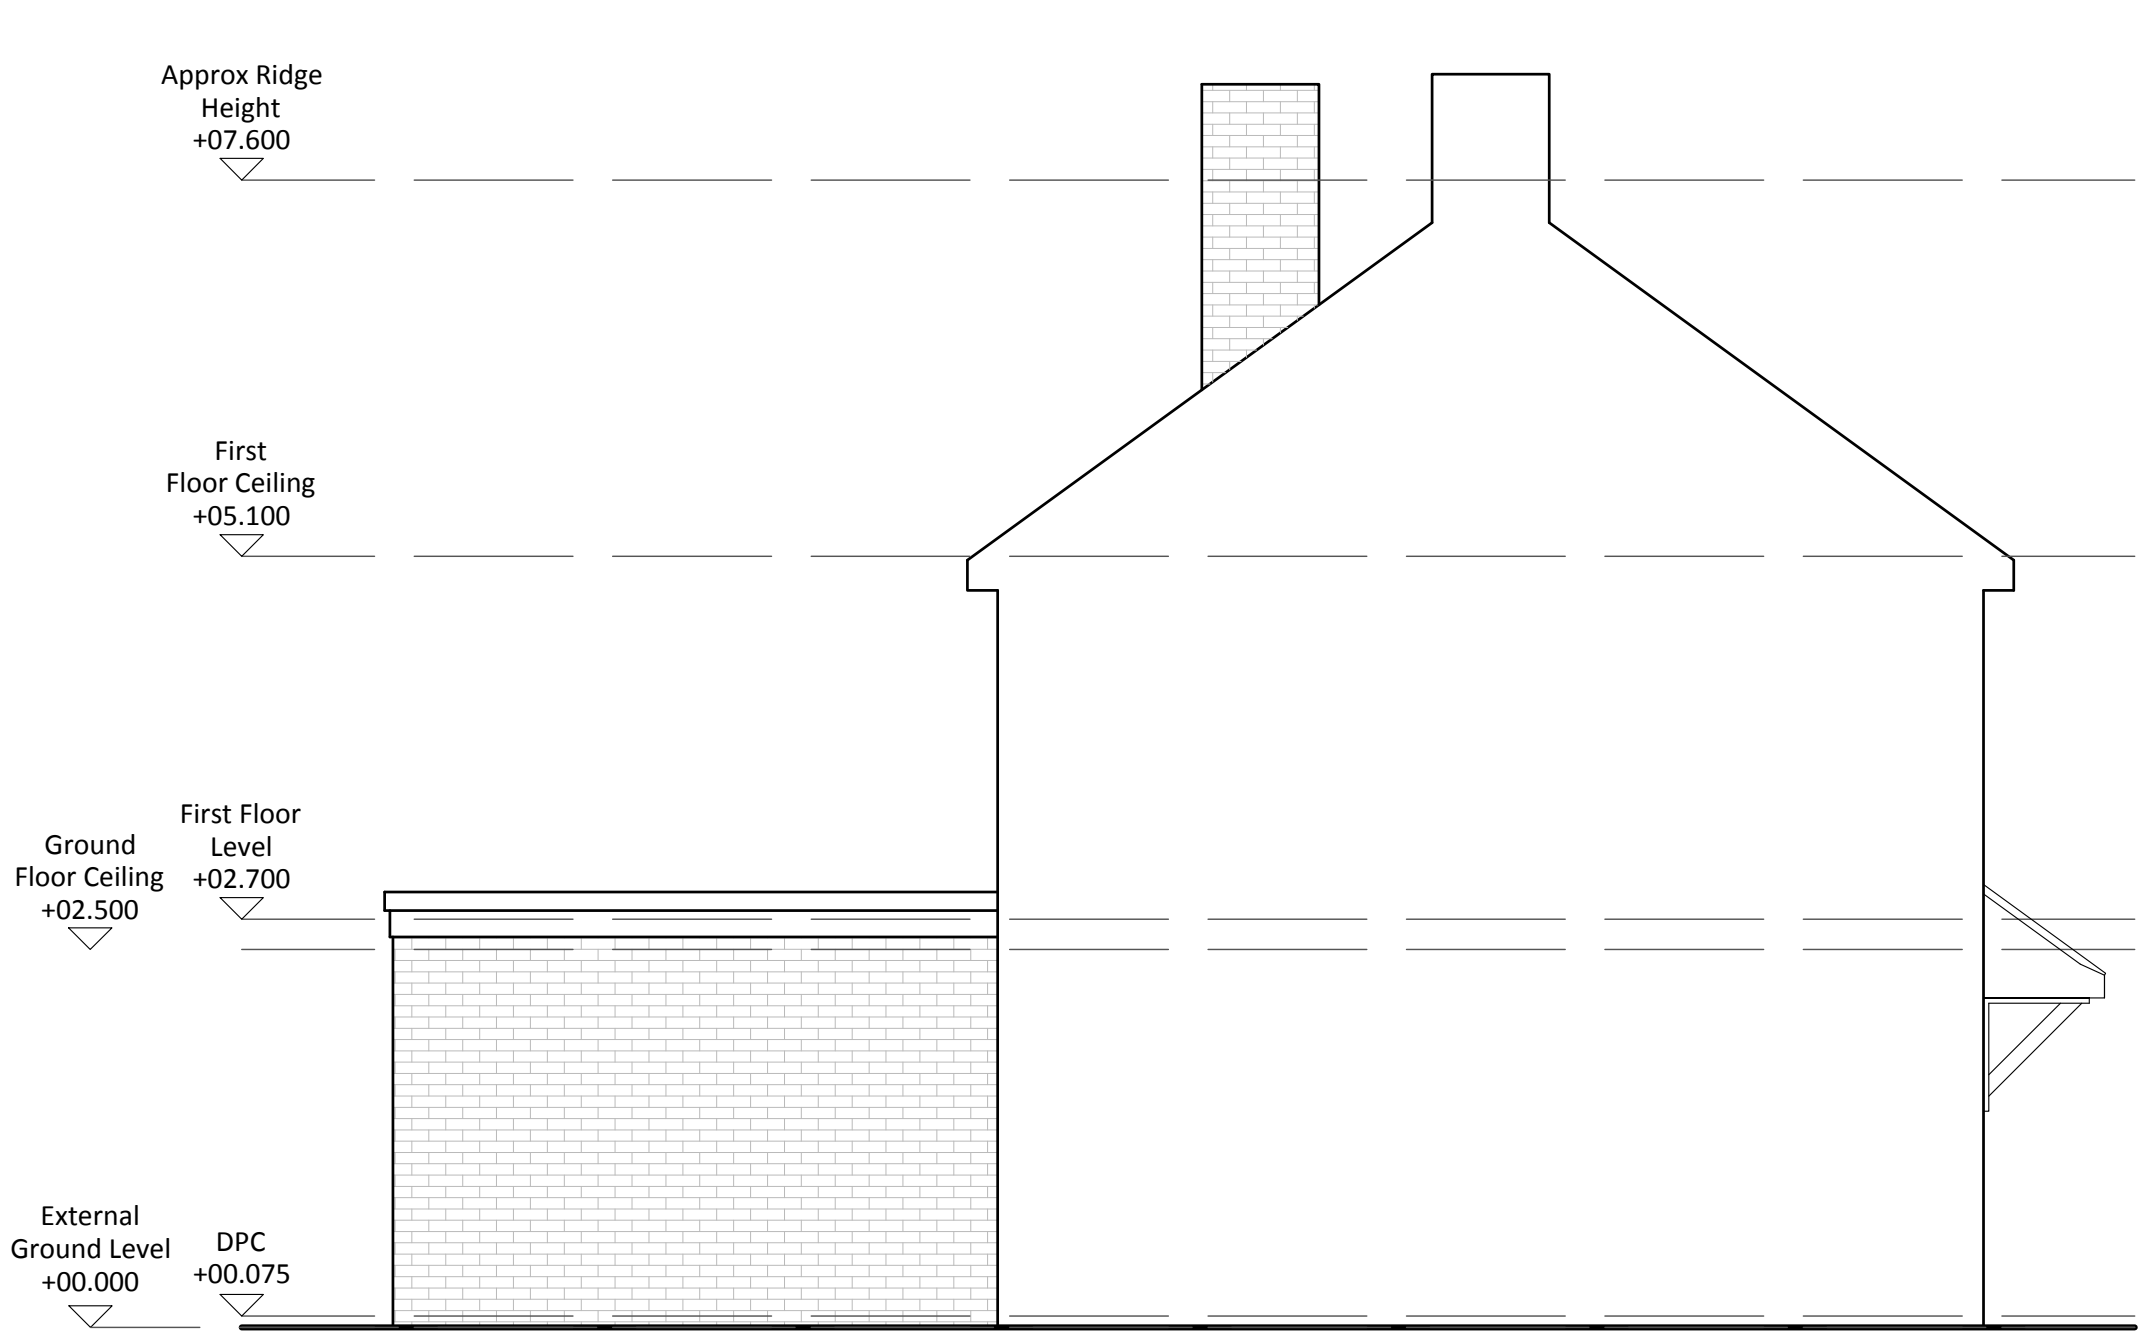

1:50 Scale Bar

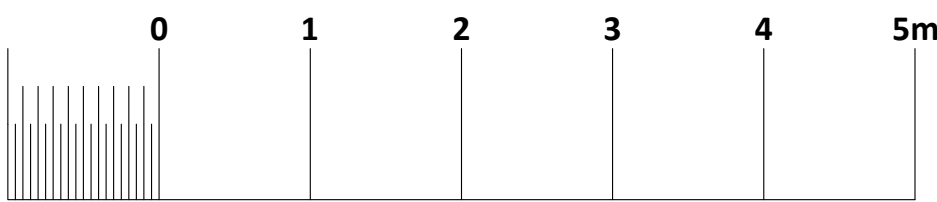

NOTES:
The level of information in this drawing is in relation to submitting a PLANNING APPLICATION.

The information shown should not be used for any purpose (such as building regulations, costing or construction) unless permission is expressly granted by the client / James Wollerton Architecture.

Responsibility for Party Wall and Rights to Light lay with the client.

ALL dimensions should be checked on site.

This drawing is subject to copyright.

Address: 50 St. Margaret's, Quadring, PE11 4PR

DWG Title: Proposed Elevations
DWG No: 2021-201-05_PA

Date: 12-06-2021
Scale: 1:50 @ A1 / 1:100 @ A3

Revision: A