
SHDC
PLANNING & DEVELOPMENT
0 1 FEB 2012
Ref. 0088-12

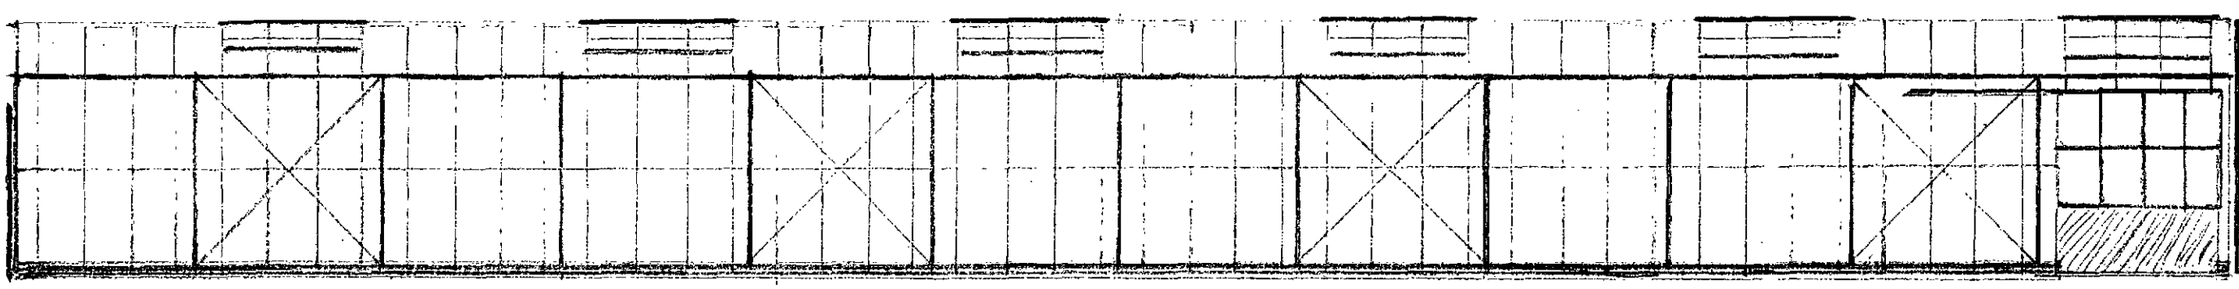

EAST ELEVATION 1:100