
SHDC
PLANNING & DEVELOPMENT
01 FEB 2012
Ref: 0088-12

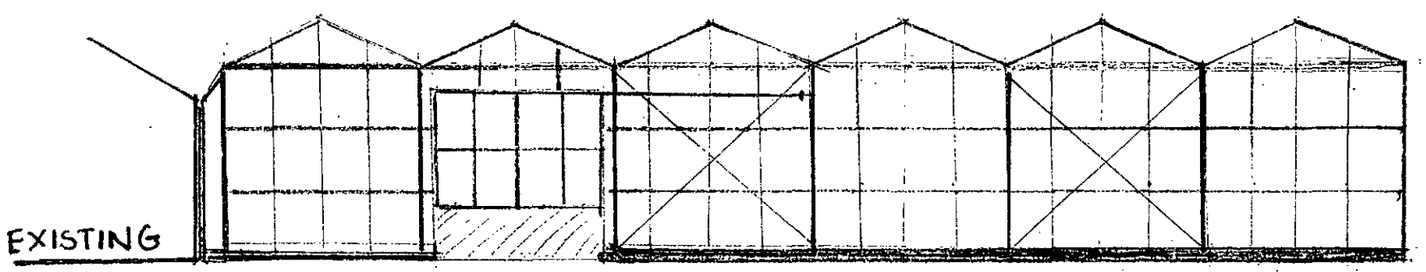

SOUTH ELEVATION 1:100