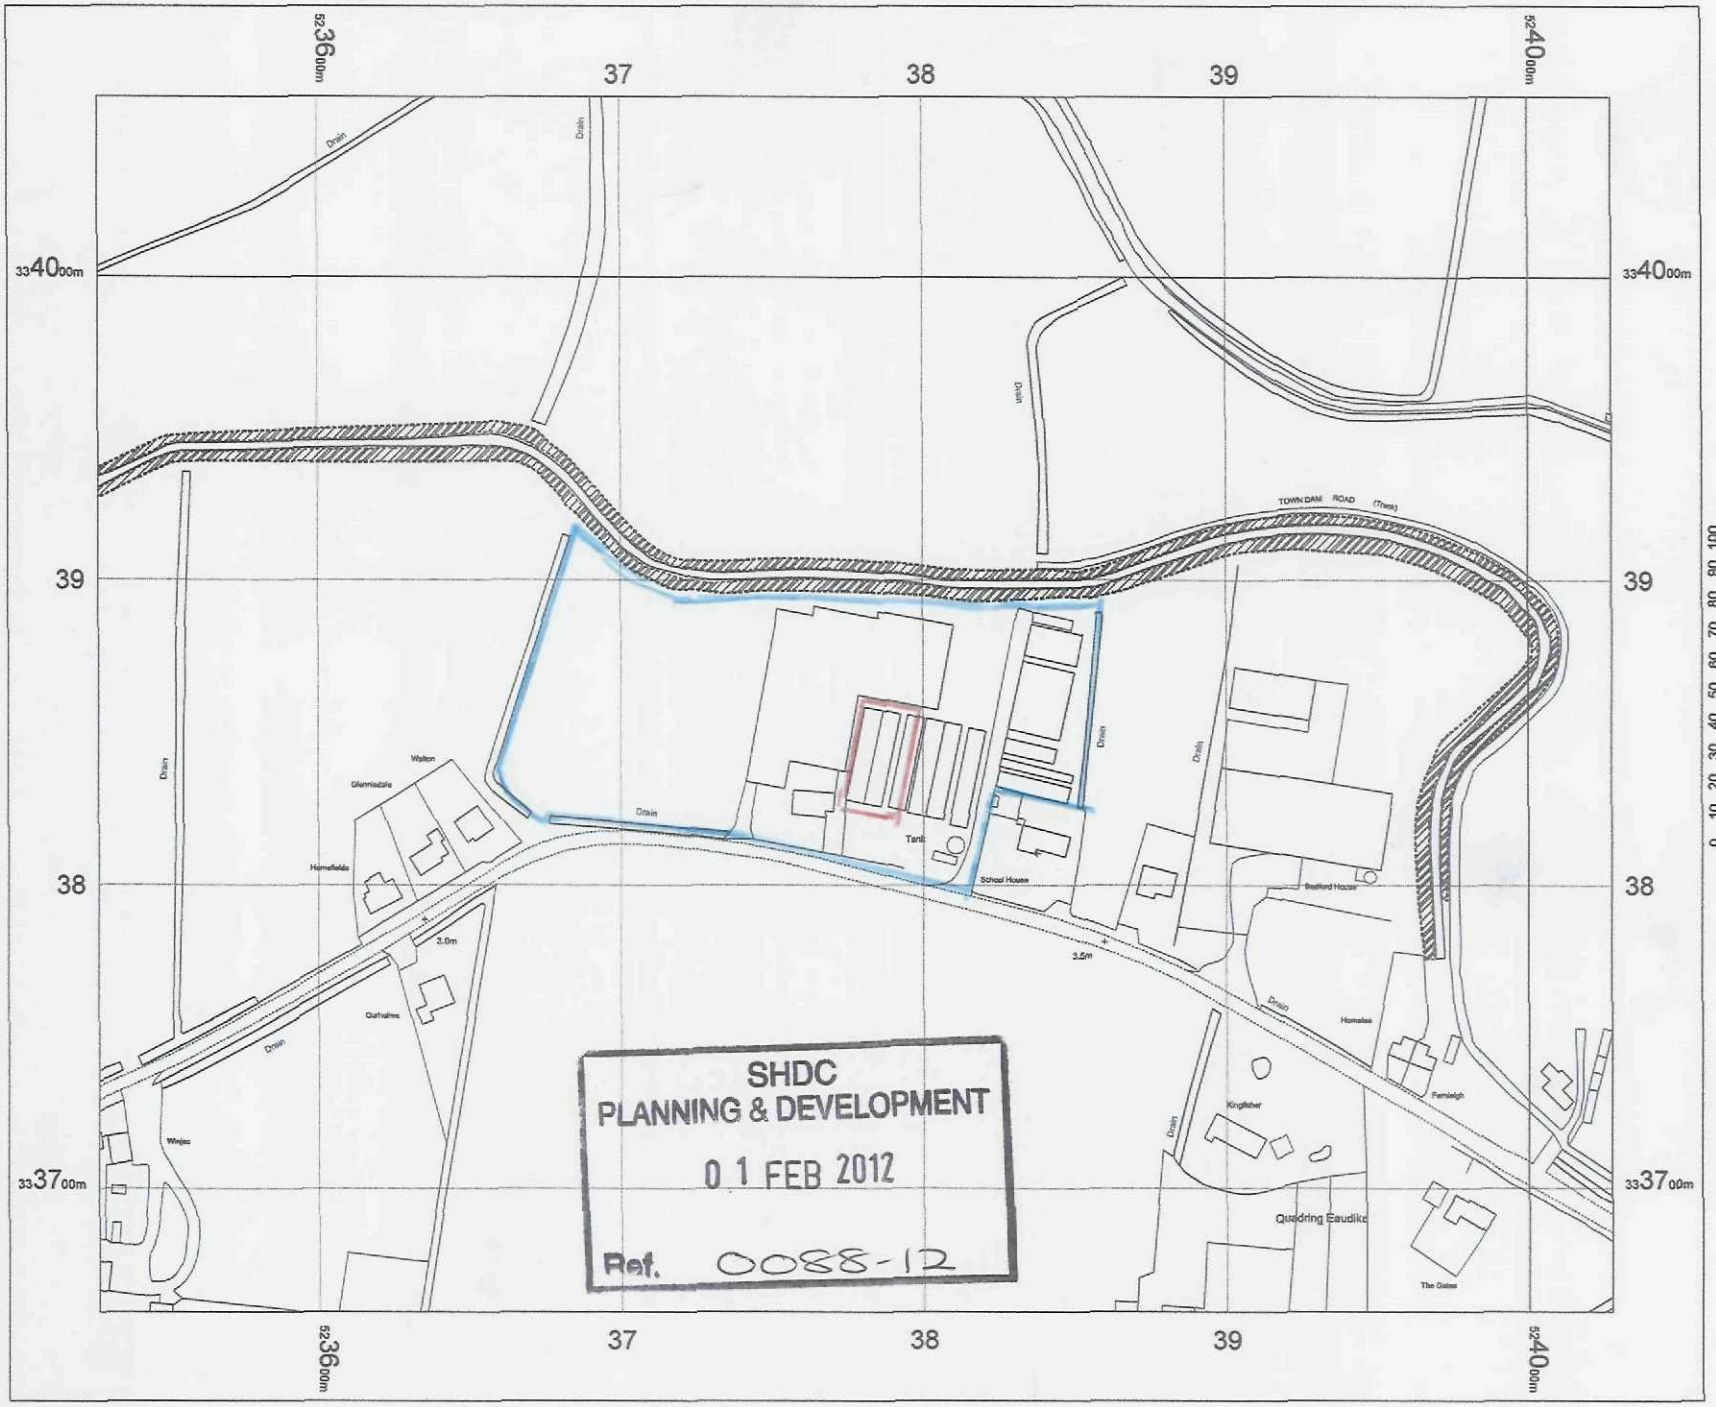


OS Mastermap
30 January 2012, ID:
BLJT-00123943
www.planningapplicationmaps.co.uk

1:2500
scale
print
at
A4,
Centre:
523777
E,
333859
N

©Crown
Copyright.
Licence
no.
100019980

Mapping sourced from Ordnance Survey

bluejet mapping