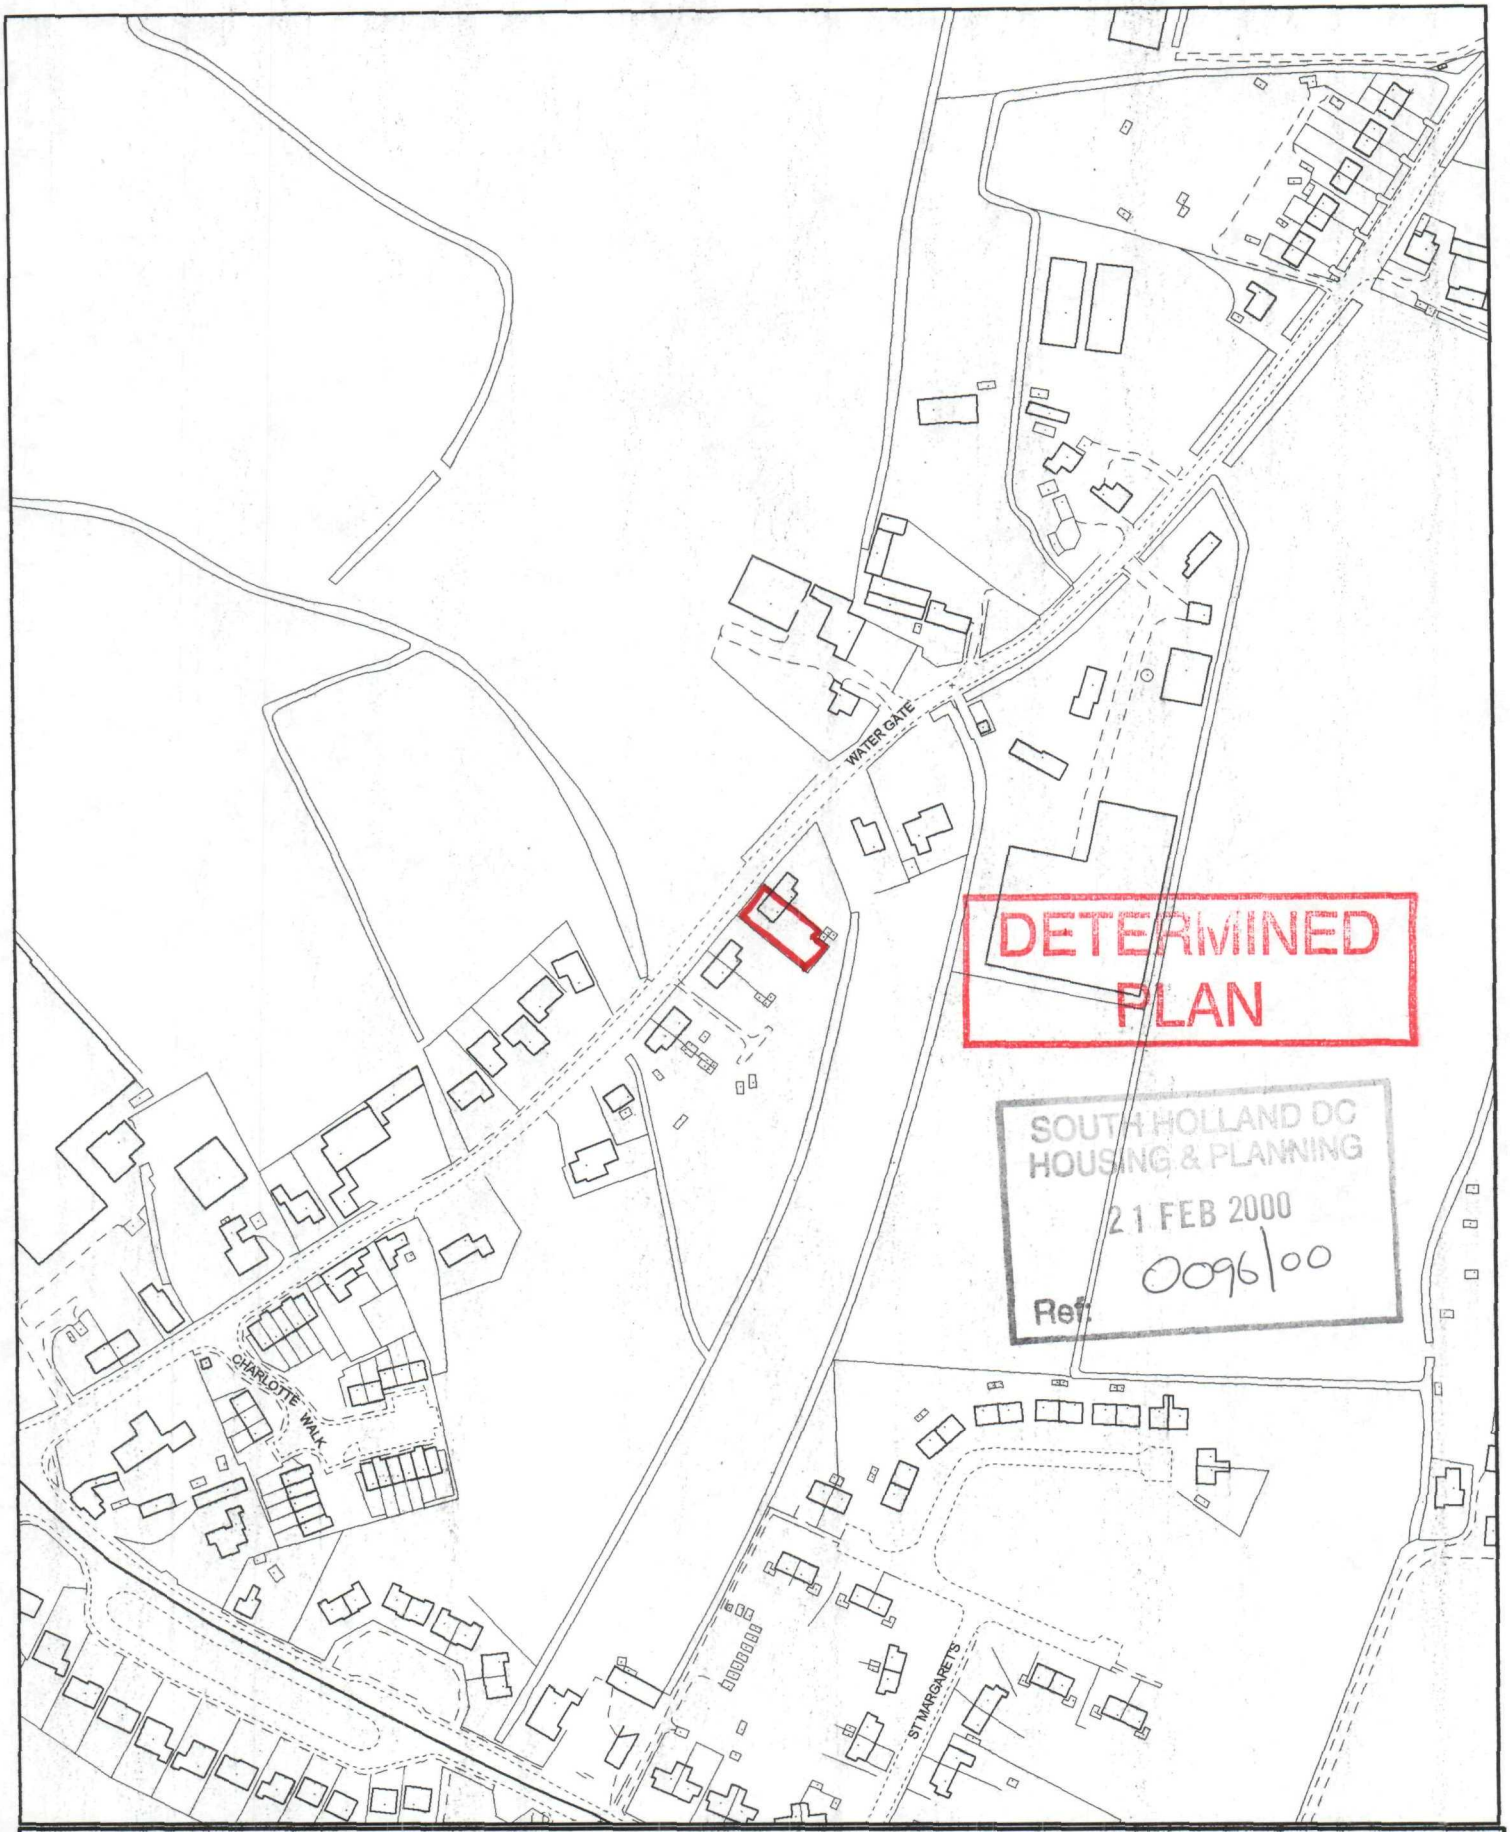


DETERMINED PLAN

SOUTH HOLLAND DC
HOUSING & PLANNING
21 FEB 2000
Ref: 0096/00

SOUTH HOLLAND DISTRICT COUNCIL


Council Offices, Priory Road, Spalding,
Lincolnshire PE11 2XE

This copy has been produced specifically for the map return scheme purposes only. No further copies may be made.

Scale: 1:2500

This map is reproduced from Ordnance Survey material with permission of Ordnance Survey on behalf of Her Majesty's Stationery Office (c) Crown copyright. Unauthorised reproduction infringes Crown copyright and may lead to prosecution or civil proceedings. South Holland District Council LA079413 2000

N

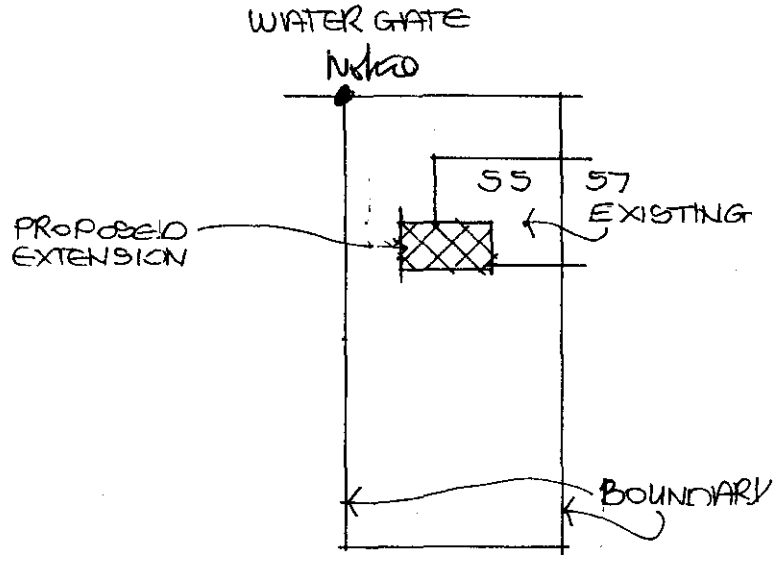

DETERMINED
PLAN

Ref: 0096/00

PROPOSED RESIDENTIAL EXTENSION AT 55 WATERGATE, QUADRING, SPALDING, LINCS, PE11 4PY, FOR MRS. K. MOORE.

SCALE 1:500

BLOCK PLAN

REVISION A.

COPYRIGHT BARRY RAWDON ASSOCIATES LIMITED