



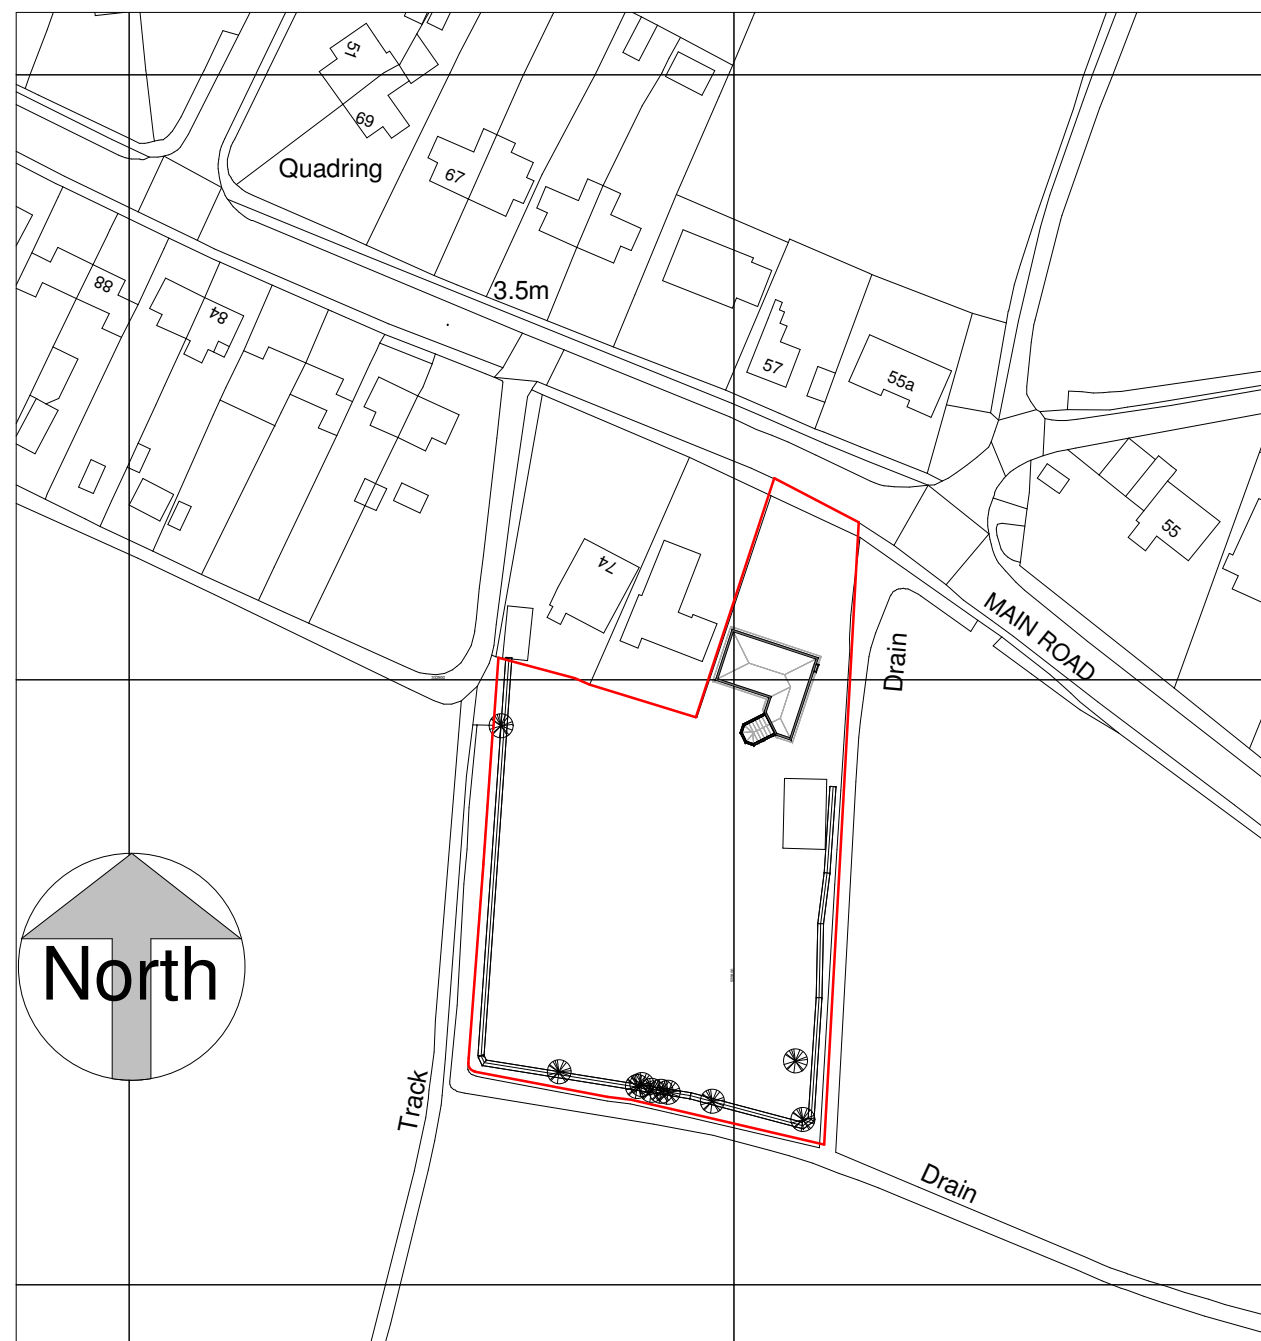

Ordnance Survey, (c) Crown Copyright 2020. All rights reserved. Licence number 100022432

1 Location Plan

1 : 1250

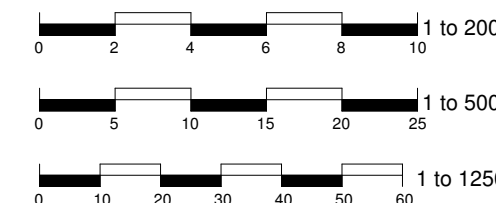



ARC Survey & Design Consultants Ltd
Architectural Services
Chartered Building Surveyors

10 Thurlaston Close,
Peterborough, PE3 6LD

T: 01733 753727 / 07787 536417
e: info@arcsurvey.co.uk
e: arcpb.co.uk

No.	Description	Date

Land South 70 Main Road, Quadring, PE11 4PW

Proposed development: 5 houses

Location Plan		
Project number	2040	E001
Date	11.11.20	
Drawn by	RG	
Paper	A3	Scale 1 : 1250