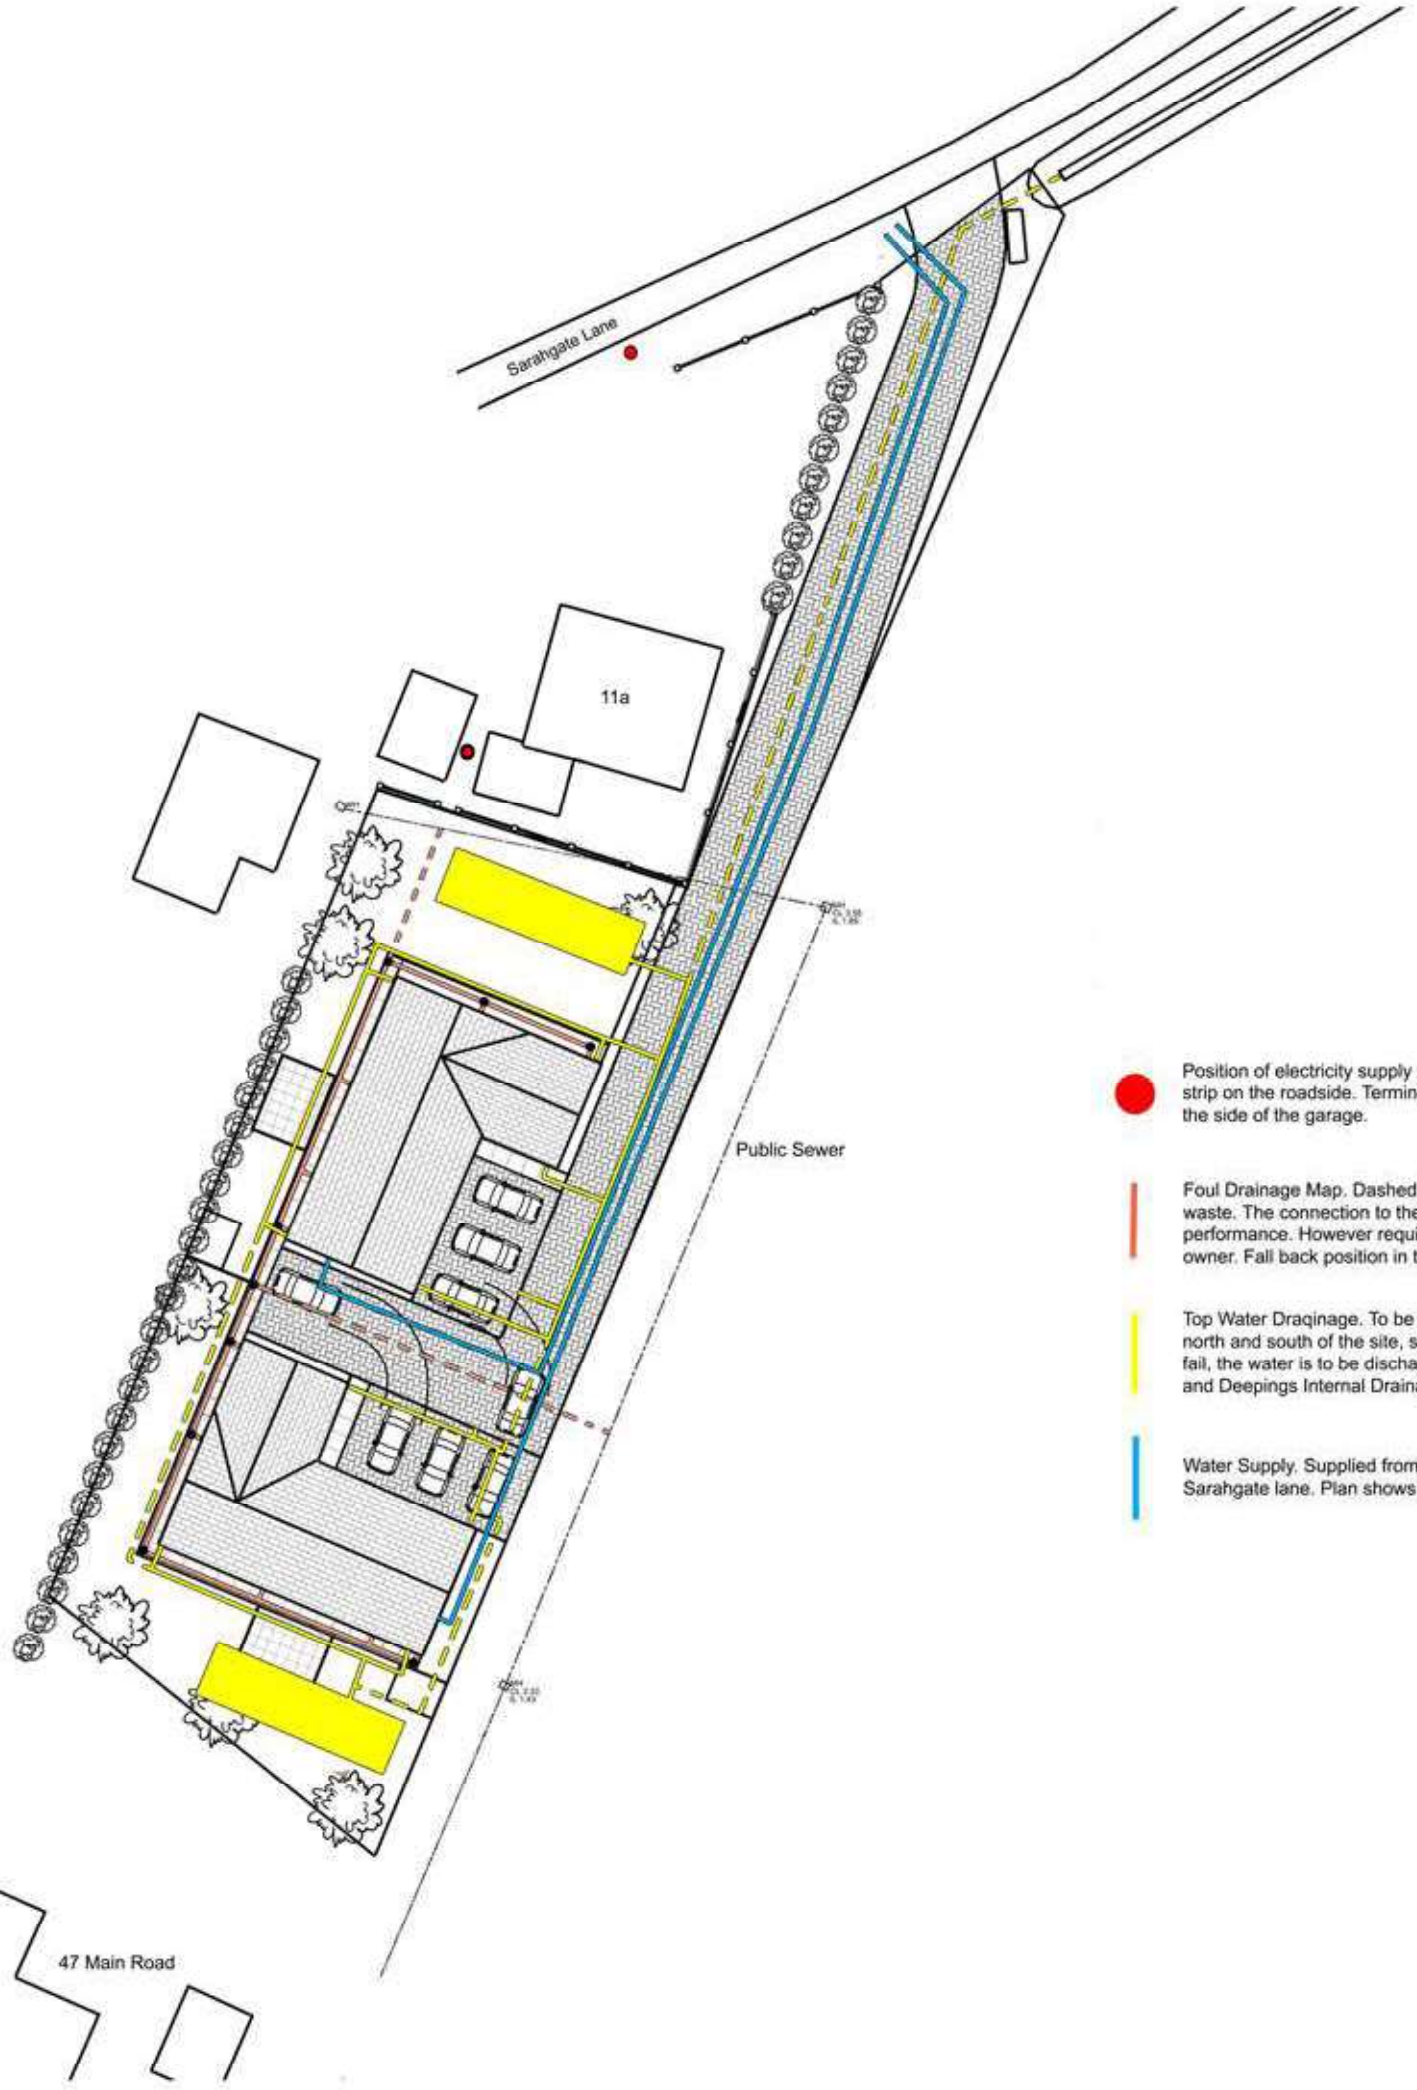


Position of electricity supply poles. Most likely location will be a supply from the service strip on the roadside. Termination on both houses will be an external meter cupboard on the side of the garage.

Foul Drainage Map. Dashed lines indicate the two possible termination points for foul waste. The connection to the east would be preferable in the interest of ease and performance. However requires permission yet to be granted by neighbouring land owner. Fall back position in the north west corner.

Top Water Draqinage. To be discharged into the two soakaways marked in yellow to the north and south of the site, subject to successful percolation tests. If percolation tests fail, the water is to be discharged into the water course to the north operated by Welland and Deepings Internal Drainage Board.

Water Supply. Supplied from water main which runs along the service strip on Sarahgate lane. Plan shows termination point for each dwelling.

Block Plan With Utilities
PE11 4QE
1-500