



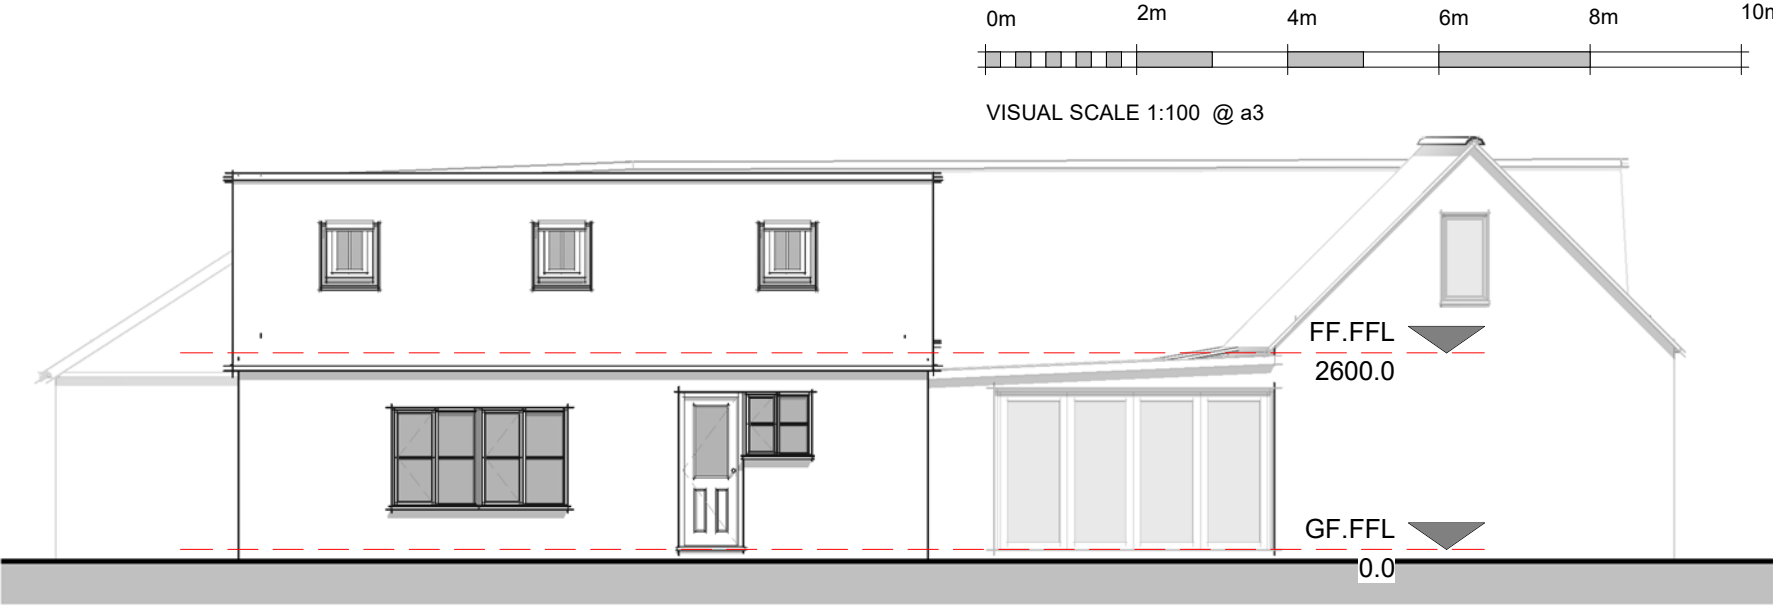


Elevation 01 - Front

1 : 100

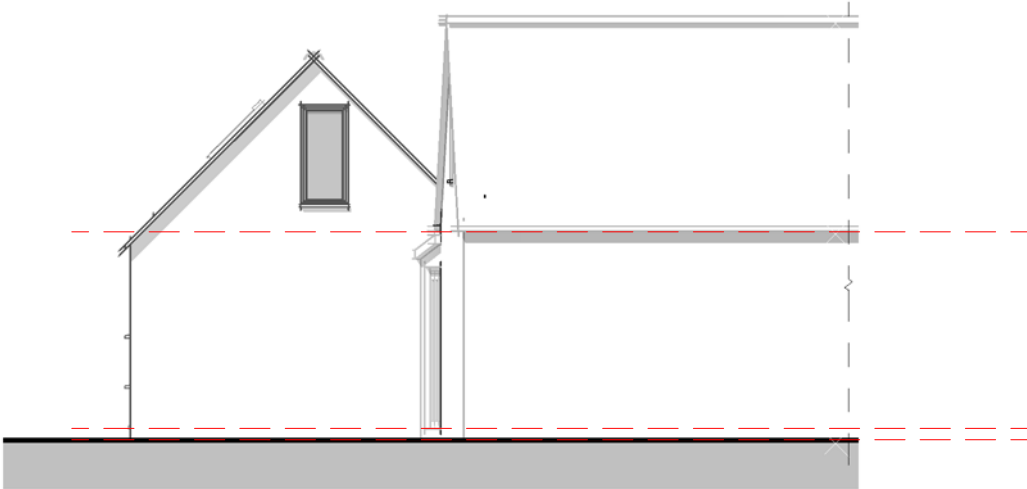


Elevation 02 - Right

1 : 100

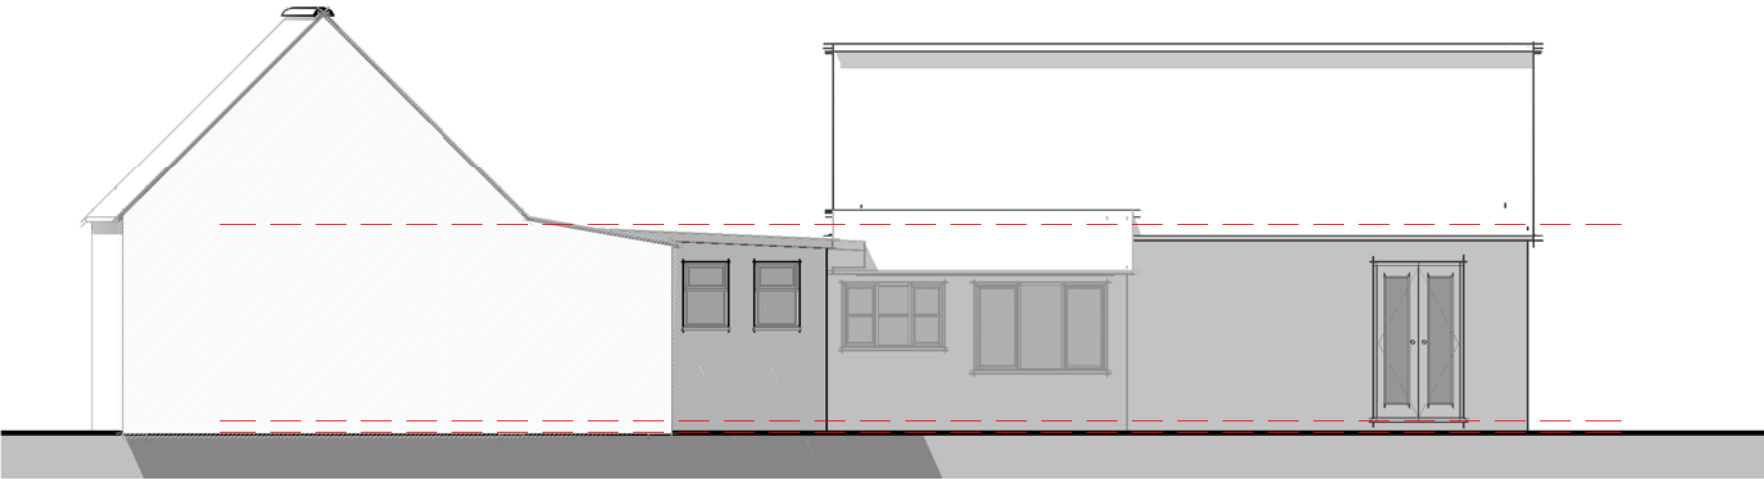

Elevation 03 - Rear

1 : 100

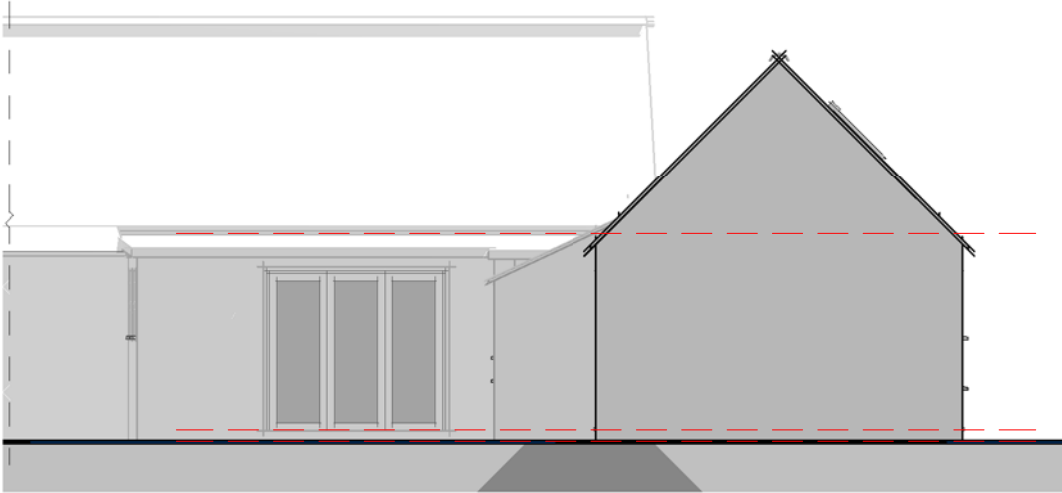


Elevation 04 - Left

1 : 100



3D View 1

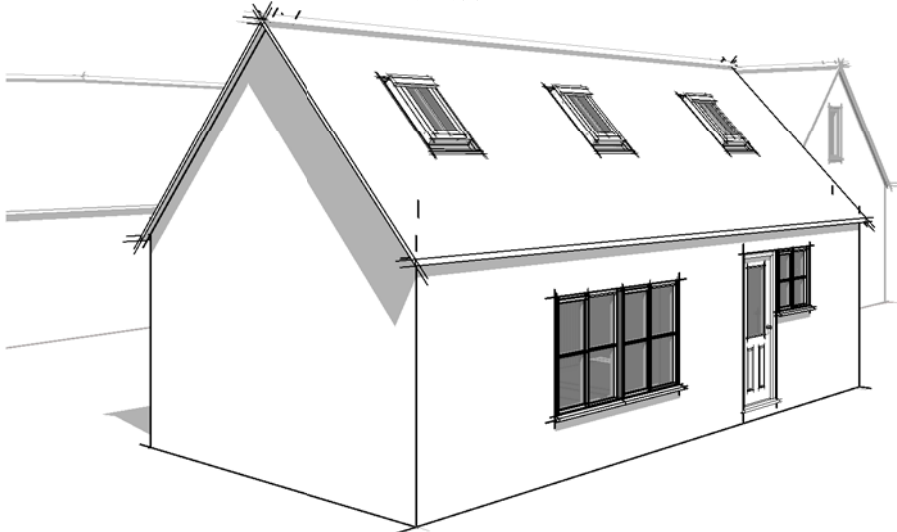

3D View 2