


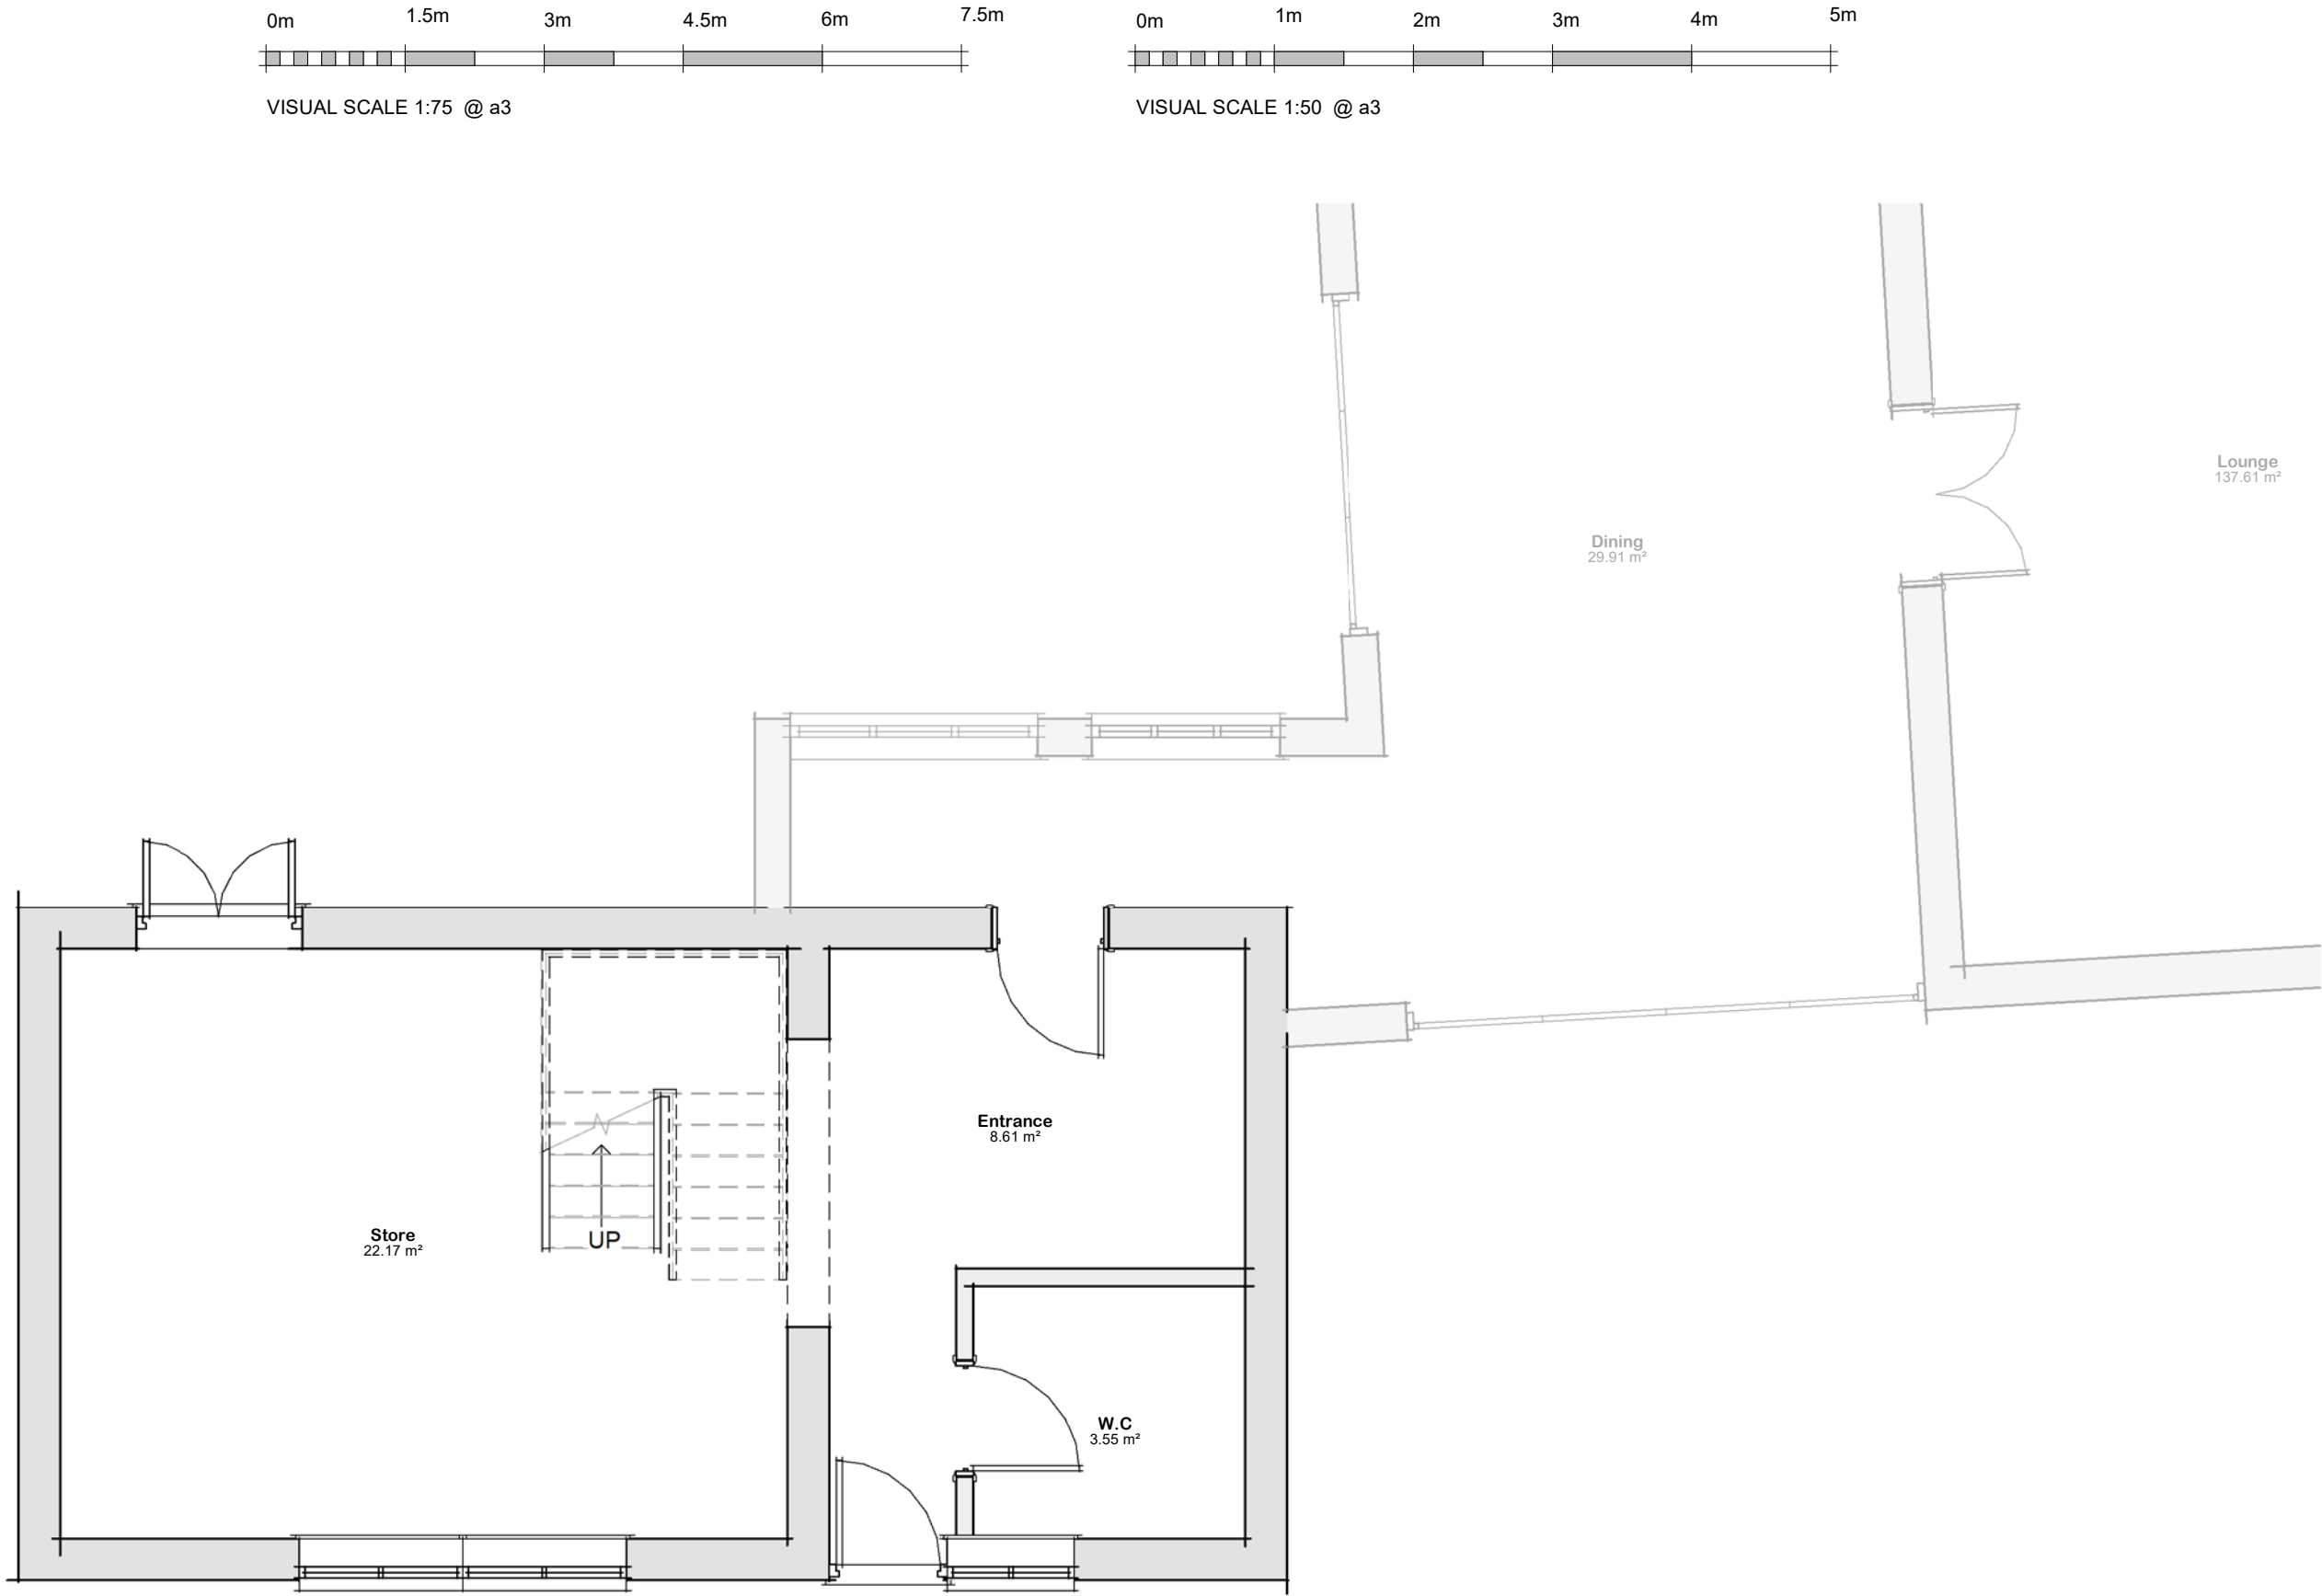

Existing Floor Layout